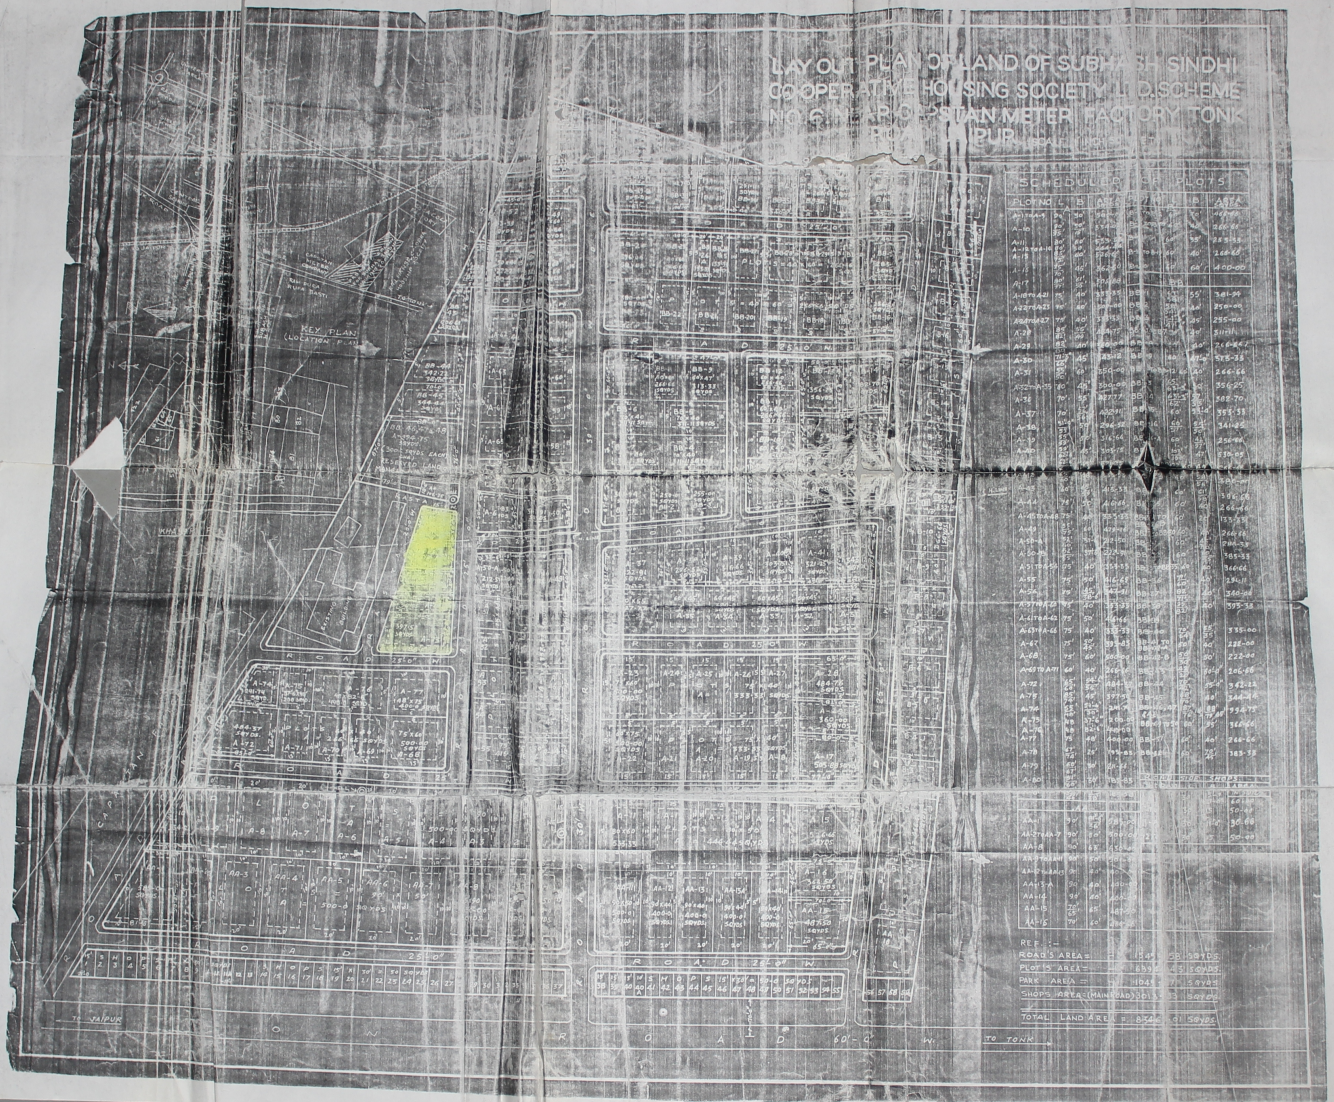

KEY PLAN
(LOCATION PLAN)
SCHEDULE OF PLOTS
SCHEDULE OF SET BACK LINE
SCHEDULE OF PLOTS
LAND USE ANALYSIS
LAY OUT PLAN SHOWING
THE HARI DEV JOSHI NAGAR
OF SUBHASH SINDHI CO-OP
ERATIVE HOUSING SOCIETY
LTD. REGD. NO. 1588 IN JAIPUR
SCHEME NO. 51 NEAR GOPALPURA
METER FACTORY TONK ROAD
JAIPUR
SCALE 1:500 IN INCH
LEGEND
25' WIDE ROAD
26' WIDE ROAD
30' WIDE ROAD
TO TONK


LAY OUT PLAN OF LAND OF SUBHASH SINDHI
CO-OPERATIVE HOUSING SOCIETY LTD. SCHEME
NO. G
RAJASTHAN METER FACTORY TONK
ROAD
JAIPUR
KEY PLAN
(LOCATION PLAN)
SCHEDULE OF PLOTS
PLOT NO.
AREA
TO JAIPUR
TO TONK

803

SITE PLAN OF HOUSE OF SHRI SAUNSHI LAL, MANGAL RAM BHANWAR LAL, SHRI NARAYAN, HANUMAN SHAI, HARI KISHAN, KANHAYA LAL, NEAR CAPASTAN METER FACTORY TONK ROAD JAIPUR (Scale 32'Ft=1"INCH)

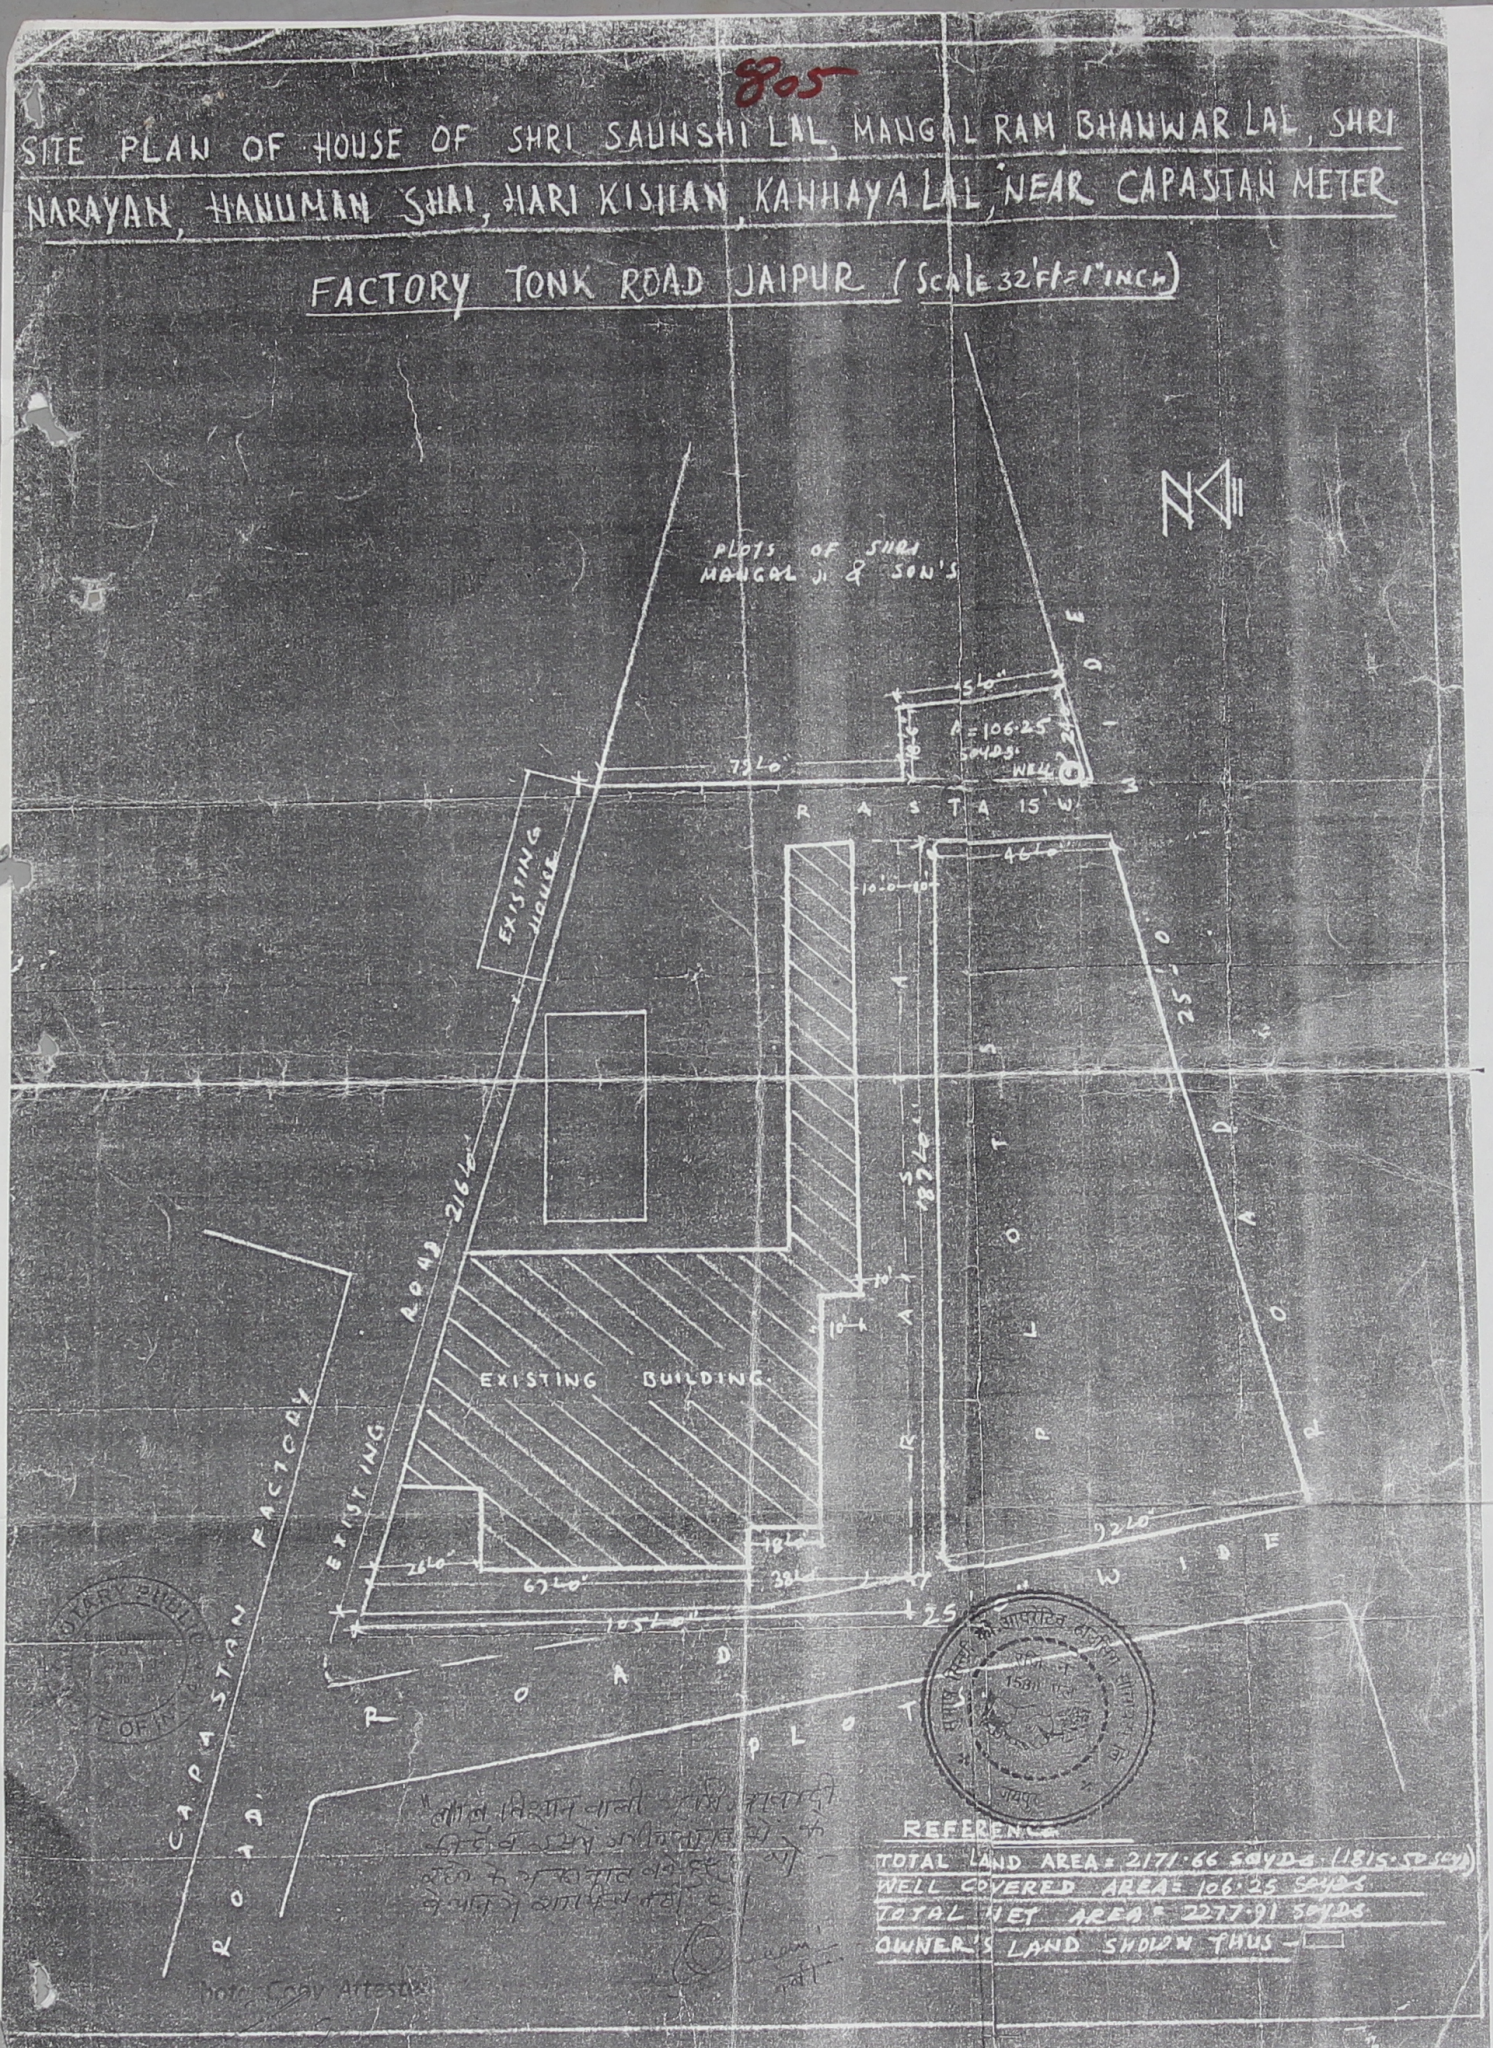
REFERENCE

TOTAL LAND AREA = 2171.66 SQYDS. (1815.50 SQFT)
WELL COVERED AREA = 106.25 SQYDS.
TOTAL NET AREA = 2277.91 SQYDS.
OWNER'S LAND SHOWN THUS -

Notary Public
I.D.A. JAIPUR

805

SITE PLAN OF HOUSE OF SHRI SAUNSHI LAL, MANGAL RAM BHANWAR LAL, SHRI NARAYAN, HANUMAN SHAI, HARI KISHAN, KANHAYA LAL, NEAR CAPASTAN METER FACTORY TONK ROAD JAIPUR (Scale 32'Ft=1"INCH)



REFERENCE

TOTAL LAND AREA = 2171.66 SQYDS. (1815. SQ FT.)
WELL COVERED AREA = 106.25 SQYDS.
TOTAL NET AREA = 2277.91 SQYDS.
OWNER'S LAND SHOWN THUS —

NOTARY PUBLIC
J.D.A. JAIPUR