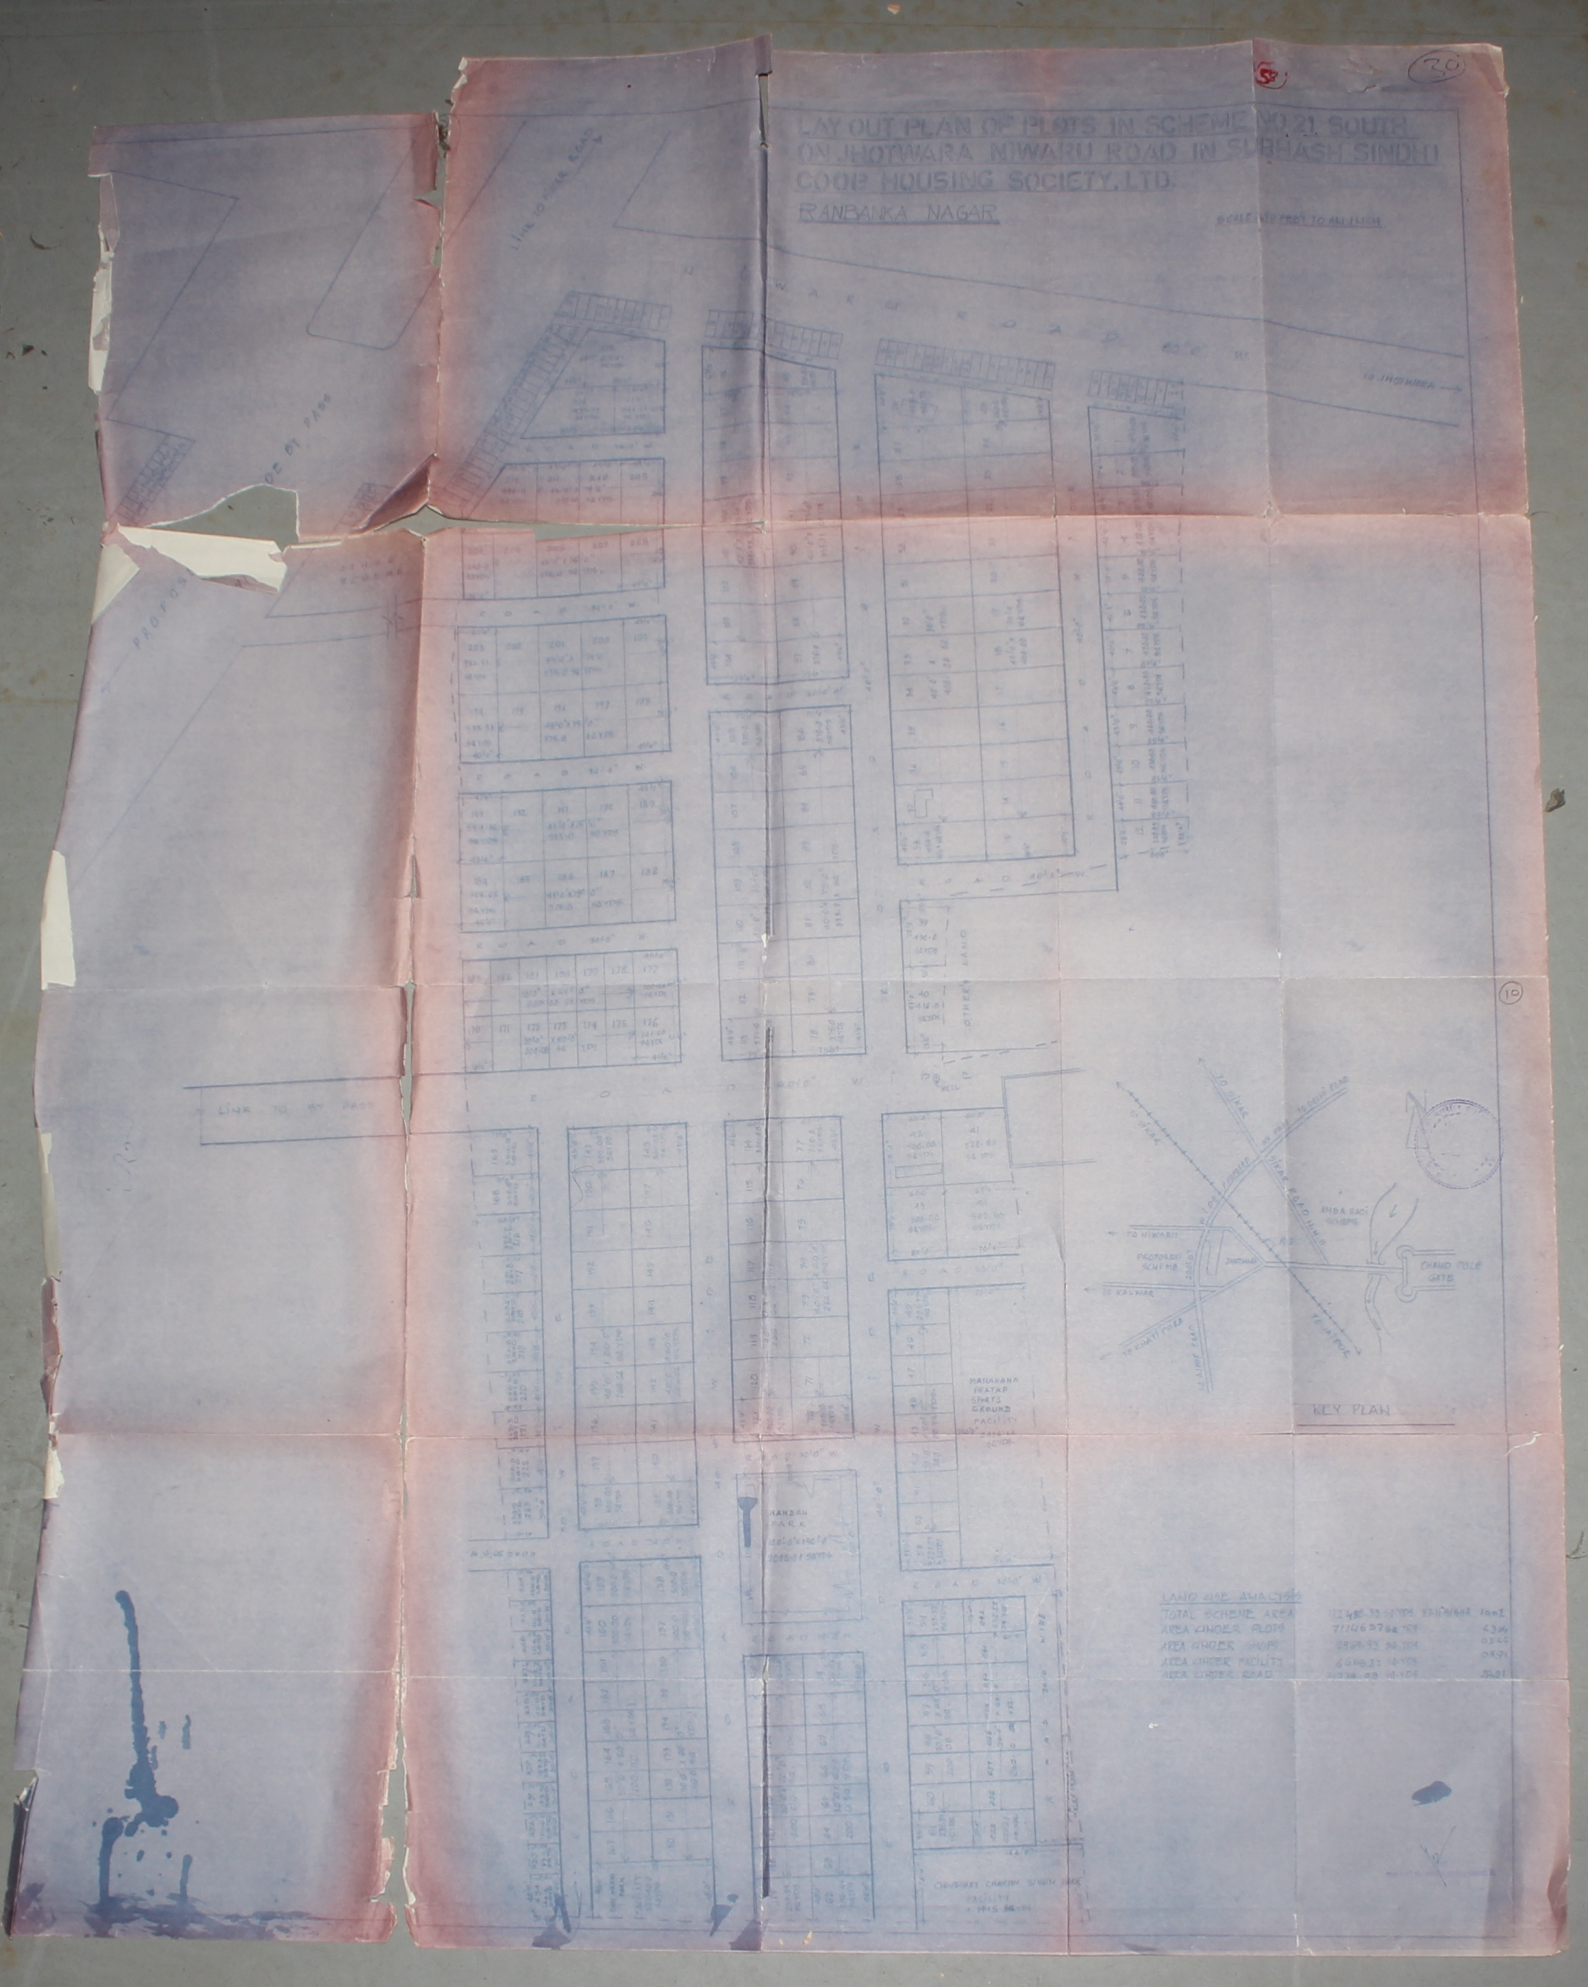
LAY OUT PLAN OF PLOTS IN SCHEME NO 21 SOUTH
ON JHOTWARA NIWARU ROAD IN SUBHASH SINDHI
COOP HOUSING SOCIETY, LTD.
RANBANKA NAGAR
SCALE 1/10 FEET TO AN INCH
NIWARU ROAD
TO JHOTWARA
LINK TO BY PASS
OTHER'S LAND
MAHARANA PRATAP SPORTS GROUND FACILITY
KEY PLAN
TO NIWARU
TO KALWAR
TO JAIPUR
CHAND POLE GATE
LAND USE ANALYSIS
TOTAL SCHEME AREA
AREA UNDER PLOTS
AREA UNDER SHOPS
AREA UNDER FACILITY
AREA UNDER ROAD

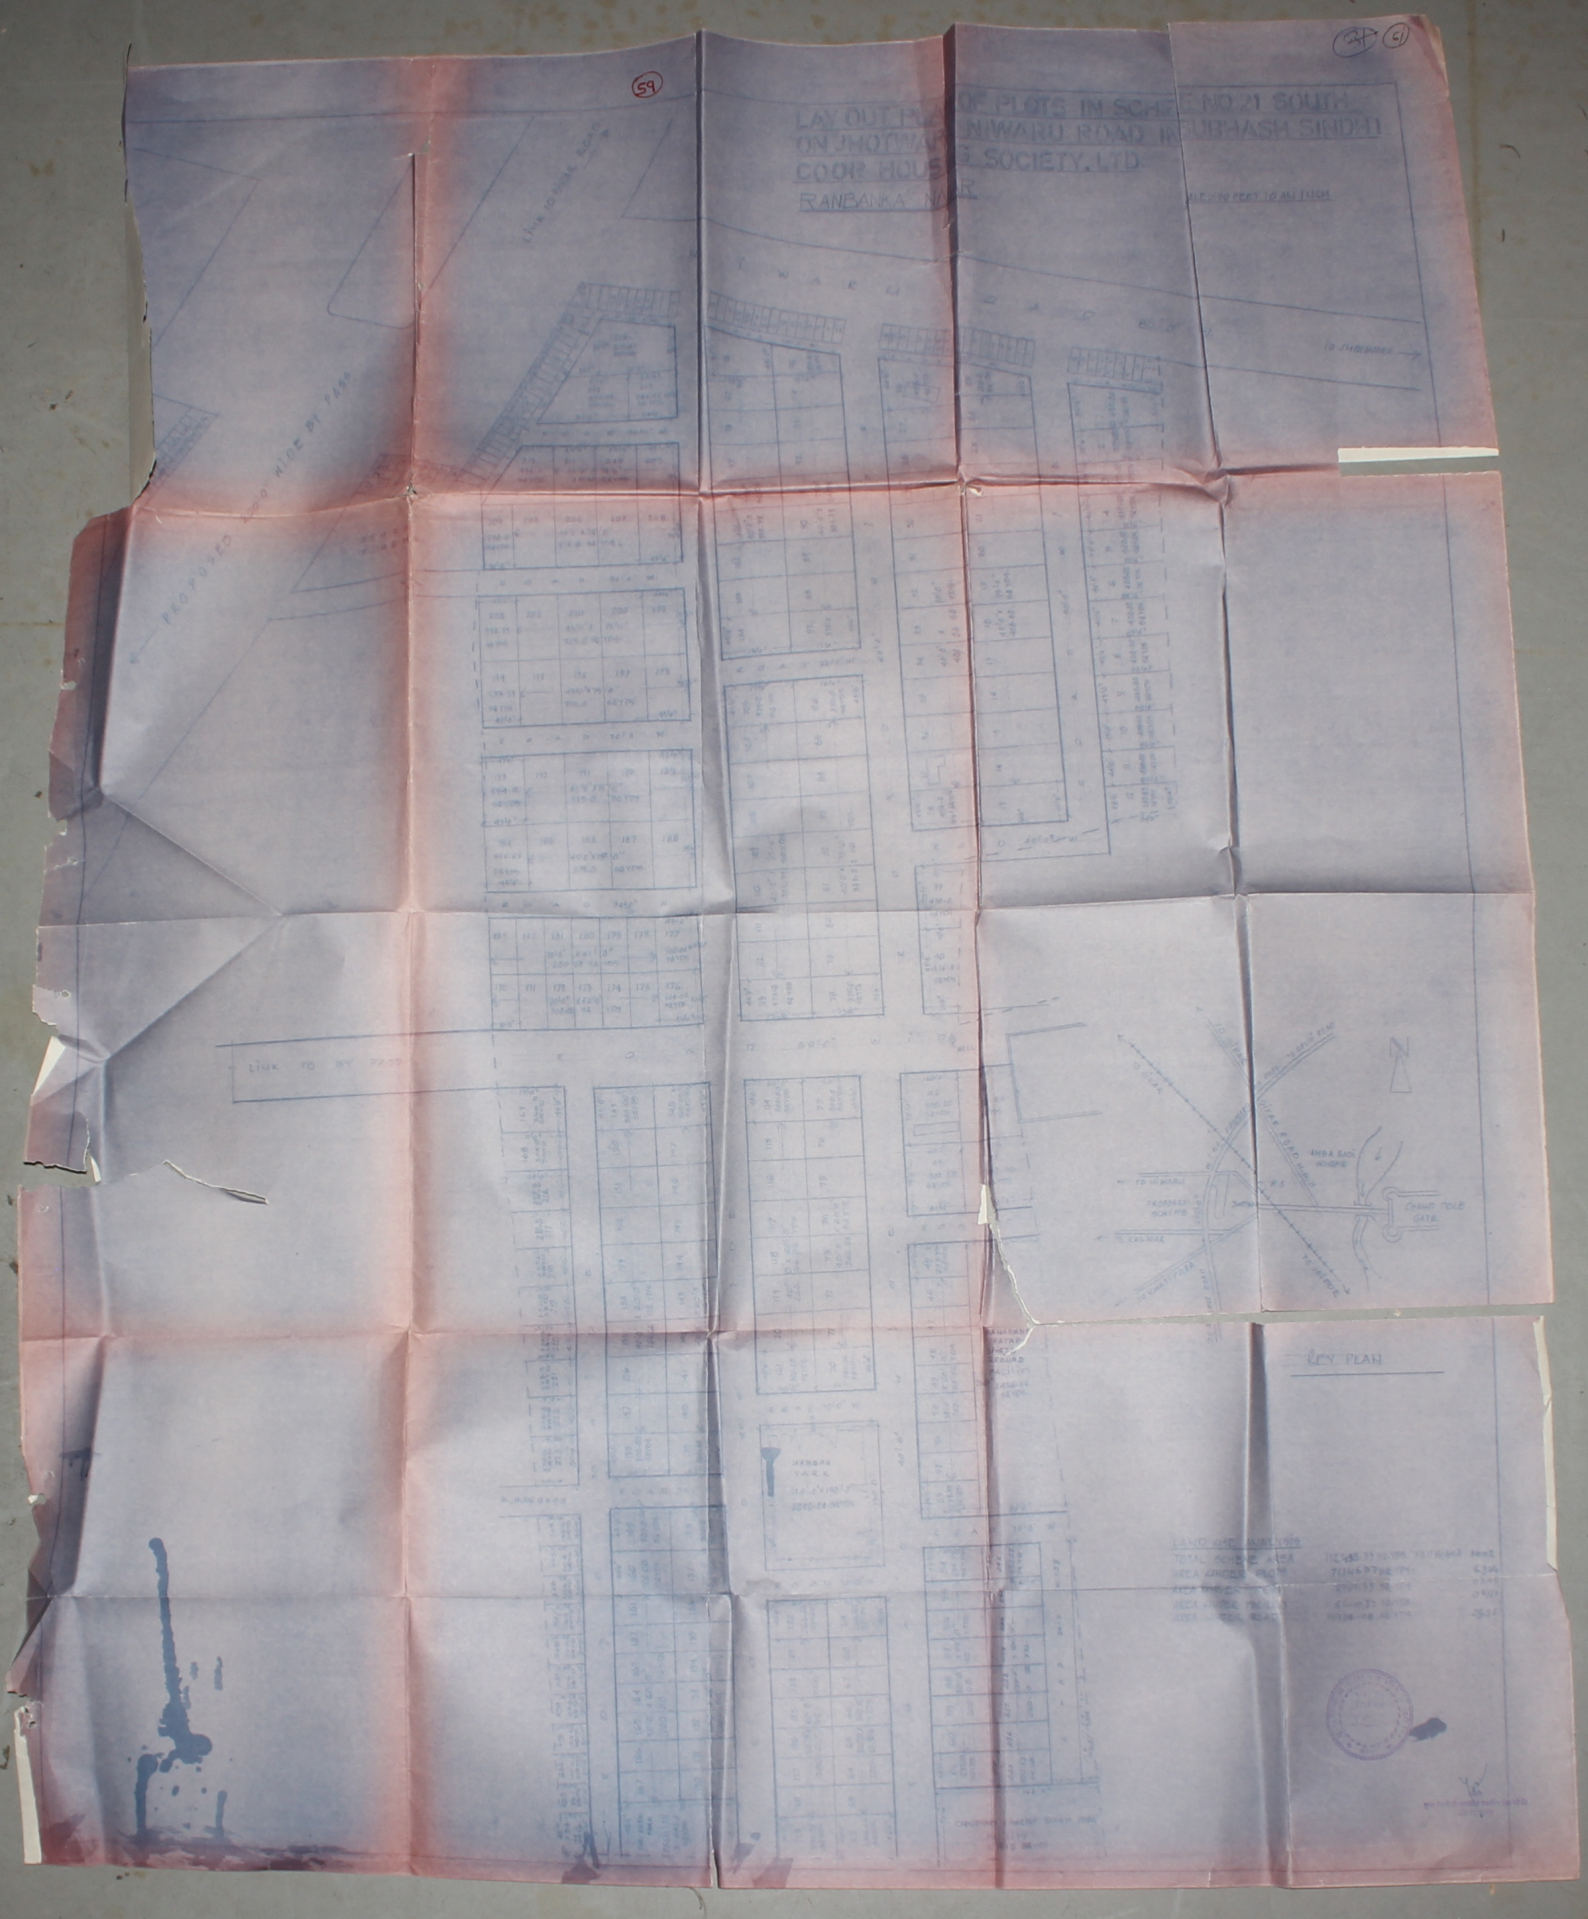
59
61
LAY OUT PLAN OF PLOTS IN SCHEME NO 21 SOUTH
ON JHOTWARA NIWARU ROAD IN SUBHASH SINDHI
COOP HOUSING SOCIETY LTD
RANBANKA NEAR
PROPOSED 30 WIDE BY PASS
LINK TO
KEY PLAN

LAY OUT PLAN OF PLOTS IN SCHEME NO 21 SOUTH
ON JHOTWARA NIWARU ROAD IN SUBHASH SINDHI
COOP HOUSING SOCIETY, LTD
RANBANKA NAGAR