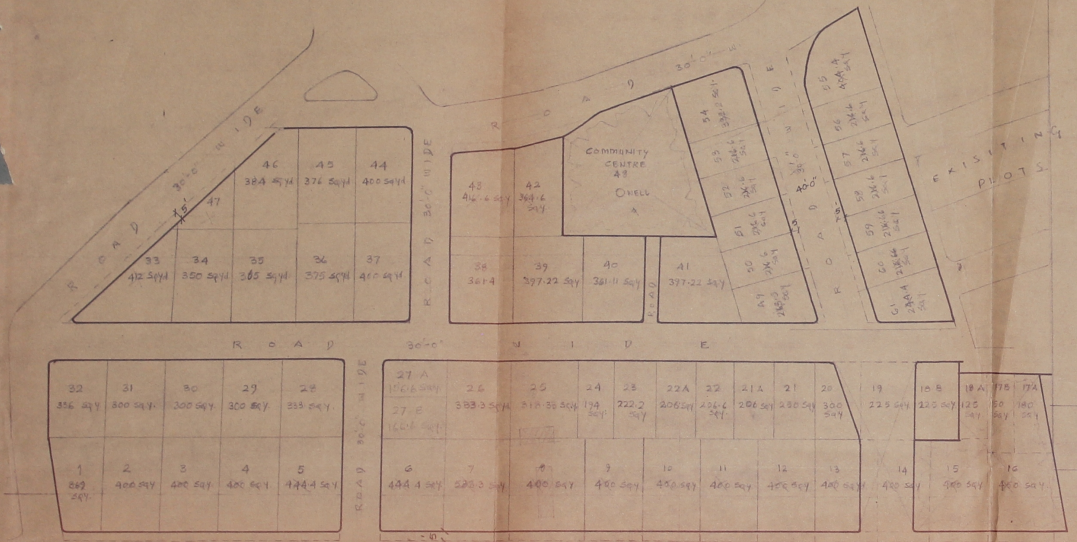


55

76

TRUE COPY

सहायक अभियन्ता
जयपुर विकास प्राधिकरण
जयपुर

50' 25' 0 50' 100' 150' 200'

SCALE IN FEET

LAY OUT PLAN OF PLOTS AT RAMPURA RUPA NEAR TONK ROAD IN AMBEDKAR GRAH NIRMAN SAHAKARI SAMITI LTD.


SCALE- 50' = 1"

Sd/- J.L. GUPTA
ASST. TOWN PLANNER
J.D.A JAIPUR

Sd/- (G.C. MAHASHABDE)
DY. TOWN PLANNER (HEAD QUARTERS)
J.D.A JAIPUR

1

77

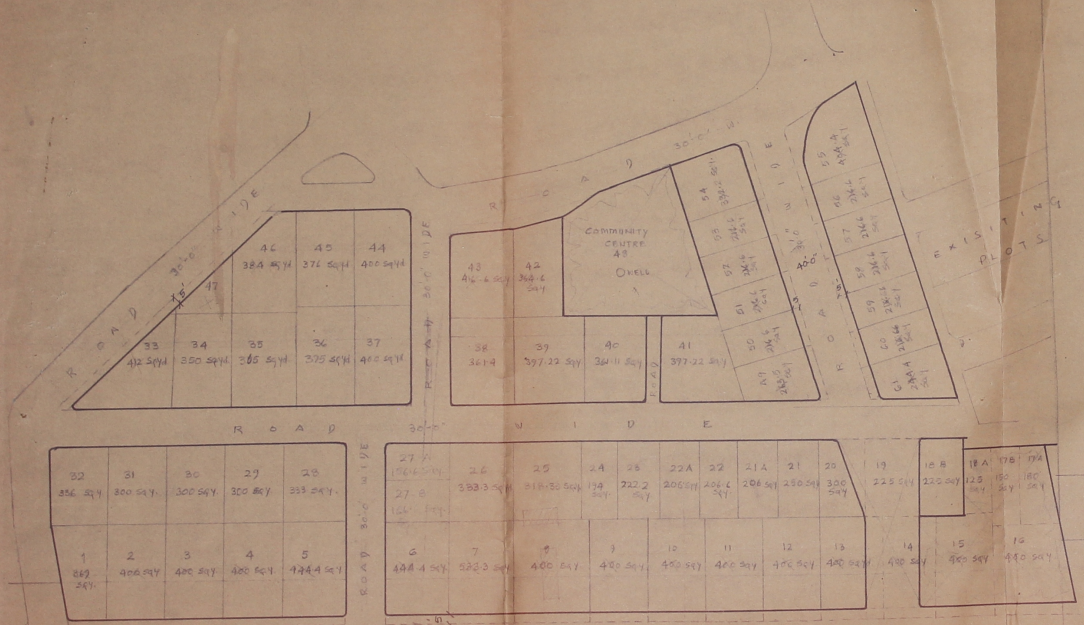

TRUE COPY.

सहायक नगर नियोजक
जयपुर विकास प्राधिकरण
जयपुर

50' 25' 0 50' 100' 150' 200'


SCALE IN FEET

LAY OUT PLAN OF PLOTS AT RAMPURA RUPA NEAR TONK ROAD IN AMBEDKAR GRAH NIRMAN SAHAKARI SAMITI LTD.

SCALE - 50' = 1"

Sd/- J.S. GUPTA ASST. TOWN PLANNER J.D.A JAIPUR	DY. TOWN PLANNER (E.S.I. MANAGER DR.) J.D.A JAIPUR

74

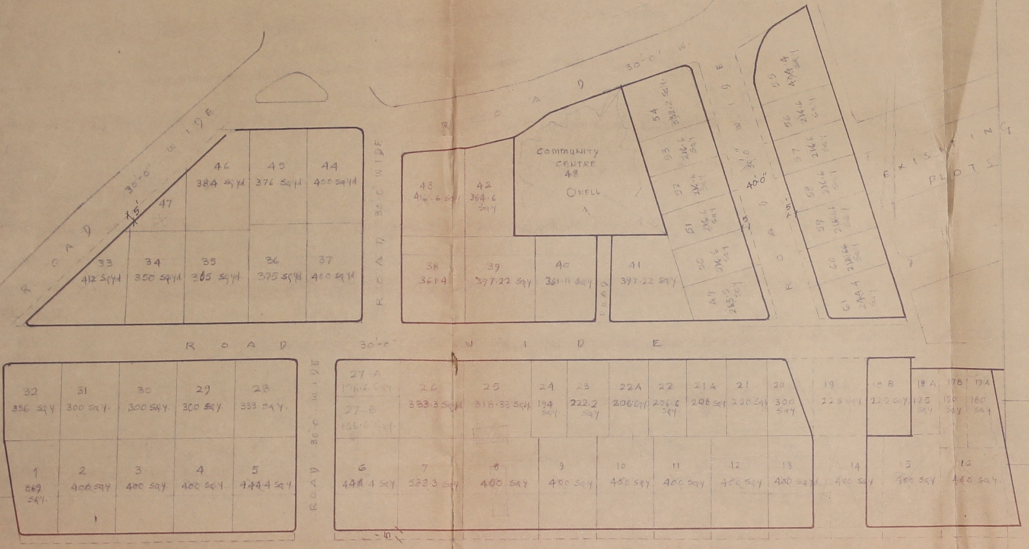

TRUE COPY

सेक्रेटरी लिमिटेड हाउसिंग कोऑपरेटिव
जयपुर विकास प्राधिकरण
जयपुर

50' 25' 0 50' 100' 150' 200'
SCALE IN FEET

LAY OUT PLAN OF PLOTS AT RAMPURA RUPA NEAR TONK ROAD IN AMBEDKAR GRAH NIRMAN SAHKARI SAMITI LTD.


SCALE-50'=1"

ASST. TOWN PLANNER
J.D.A JAIPUR

DY. TOWN PLANNER (CO-ORDINATION)
J.D.A JAIPUR

73-A

73 B

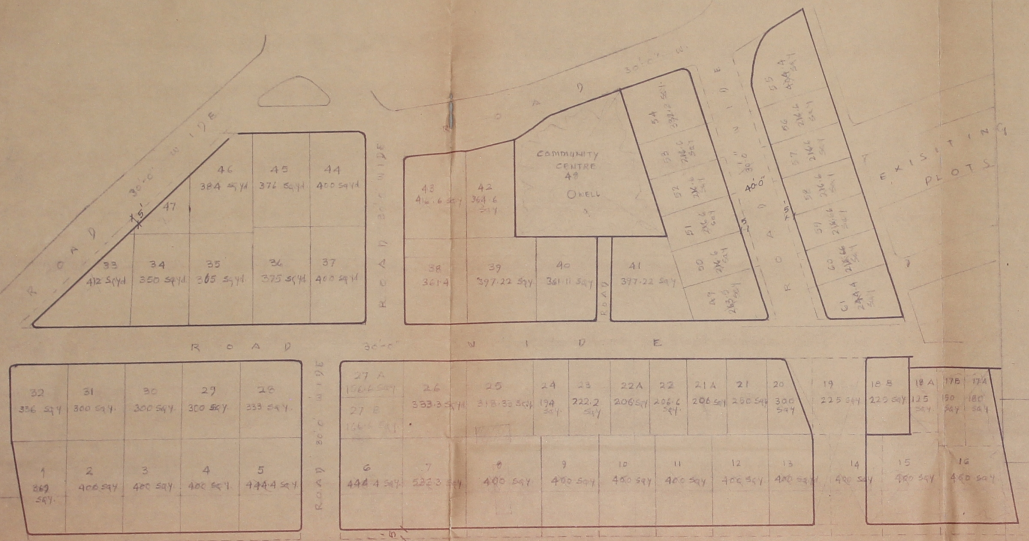

TRUE COPY

सहायक नगर तकनीकी
जयपुर विकास प्राधिकरण
जयपुर

50' 25' 0 50' 100' 150' 200'


SCALE IN FEET

LAY OUT PLAN OF PLOTS AT RAMPURA RUPA NEAR TONK ROAD IN AMBEDKAR GRAH NIRMAN SAHAKARI SAMITI LTD.

SCALE - 50' = 1"

Sd/- J.J. GUPTA ASST. TOWN PLANNER J.D.A. JAIPUR	Sd/- (G.G. MAHAGAOKAR) DY. TOWN PLANNER J.D.A. JAIPUR

73

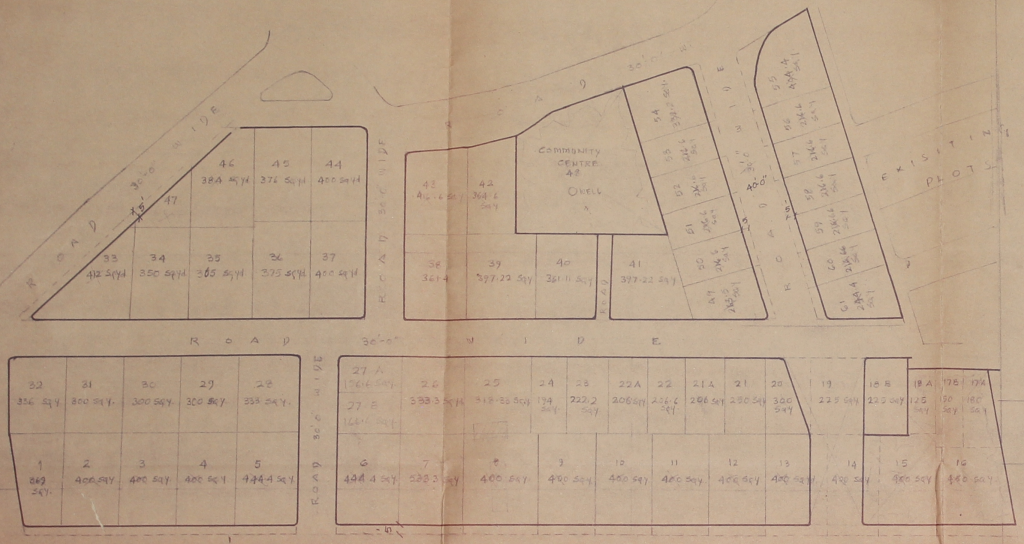

TRUE COPY

सहायक नगर नियोजक
जयपुर विकास प्राधिकरण
जयपुर

SCALE IN FEET

LAY OUT PLAN OF PLOTS AT RAMPURA RUPA NEAR TONK ROAD IN AMBEDKAR GRAH NIRMAN SAHAKARI SAMITI LTD.


SCALE - 50' = 1"

Sd/- I.J.GUPTA
ASST. TOWN PLANNER
J.D.A JAIPUR

DY. TOWN PLANNER (CO-ORDINATION)
J.D.A JAIPUR

50

72

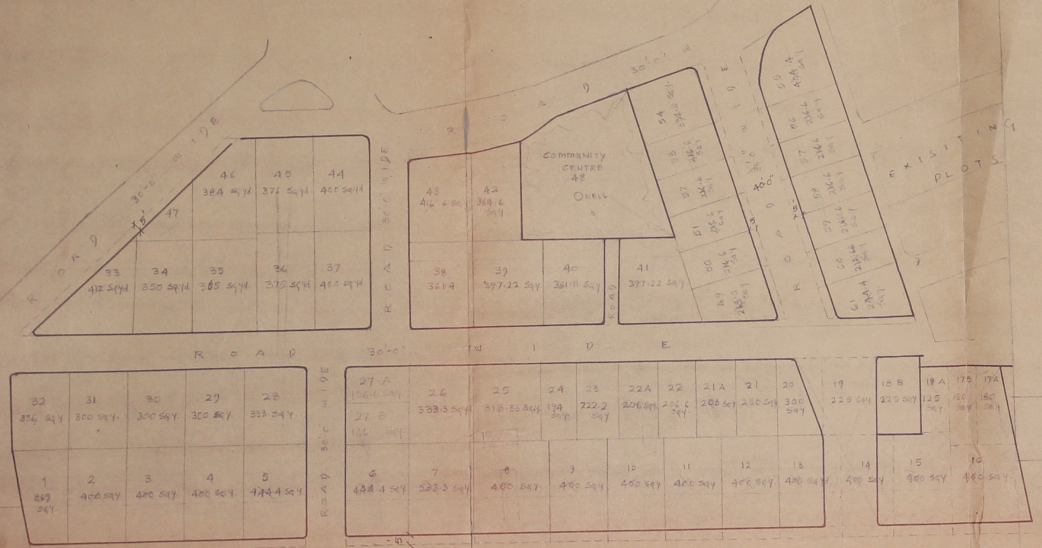

TRUE COPY

सहायक निदेशक (नियंत्रण)
जयपुर विकास प्राधिकरण
जयपुर

50' 25' 0 50' 100' 150' 200'
SCALE IN FEET

LAY OUT PLAN OF PLOTS AT RAMPURA RUPA NEAR TONK ROAD IN AMBEDKAR GRAH NIRMAN SAHKARI SAMITI LTD.

SCALE- 50'=1"

Sd/- I.L.GUPTA ASST. TOWN PLANNER J.D.A JAIPUR	DY. TOWN (GIS MANAGER/AE) J.D.A JAIPUR

71 A

71 A

34

KEY PLAN

NOT TO SCALE

To JAIPUR

To TONK

CINEMA LAXMI MANDIR

TO DELHI

KIDAWAI NAGAR

TO JAIPUR

SCHEME SITE

EXISTING PLOTS

TO RLY. CROSSING

EXISTING ROAD

SCHEDULE OF PLOTS

40·0 X 80·0	14 NO.
OTHER SIZE	52 NO.
TOTAL PLOTS	66 NO

FULLY CONS. PLOT SHOWN THUS

CONS. COMP. WALL SHOWN THUS W·B·M

CONS. ROAD SHOWN THUS

SCHEME AREA

PARTLY BUILTUP

E·L 11 K·V

COMMUNITY CENTRE

OPEN PLOTS

EXISTING PLOTS

अम्बेडकर गृह निर्माण सहकारी समिति लि०
जयपुर (राज०)

SECRETARY

Vice PRESIDENT

VILLAGE RAMPURA RUPA KHASARA NO. 22, 34, 34, 18, 478

KIDAWAINAGAR

PLAN SHOWING PROPOSED LAY-OUT OF PLOTS AT RAMPURA RUPA NEAR TONK ROAD JAIPUR. (REVISED) MAR 76 IN AMBEDKAR GRAH NIRMAN SAHAKARI SAMITI LTD. JAIPUR



अम्बेडकर गृह निर्माण सहकारी समिति लि०
जयपुर (राज०)

VILLAGE RAMPURA RUPA KHASARA NO. 22, 34, 34/478, 18. SECRETARY VICE PRESIDENT.

KIDAWAI NAGAR

PLAN SHOWING PROPOSED LAY-OUT OF PLOTS AT RAMPURA RUPA NEAR TONK ROAD JAIPUR. (REVISED) MAR 76 IN AMBEDKAR GRAH NIRMAN SAHAKARI SAMITI LTD. JAIPUR


PLAN SHOWING PROPOSED LAY-OUT OF PLOTS IN SCHEME No 4

AMBEDKAR GRAH NIRMAN SAHAKARI SAMITI LTD. JAIPUR REG. No 2552 L.

AT RAMPURA RUPA NEAR TONK ROAD KIDWAI NAGAR JAIPUR-15 (REVISED) MAR-76

SCALE :- 1" = 50'FT.

14-2-83

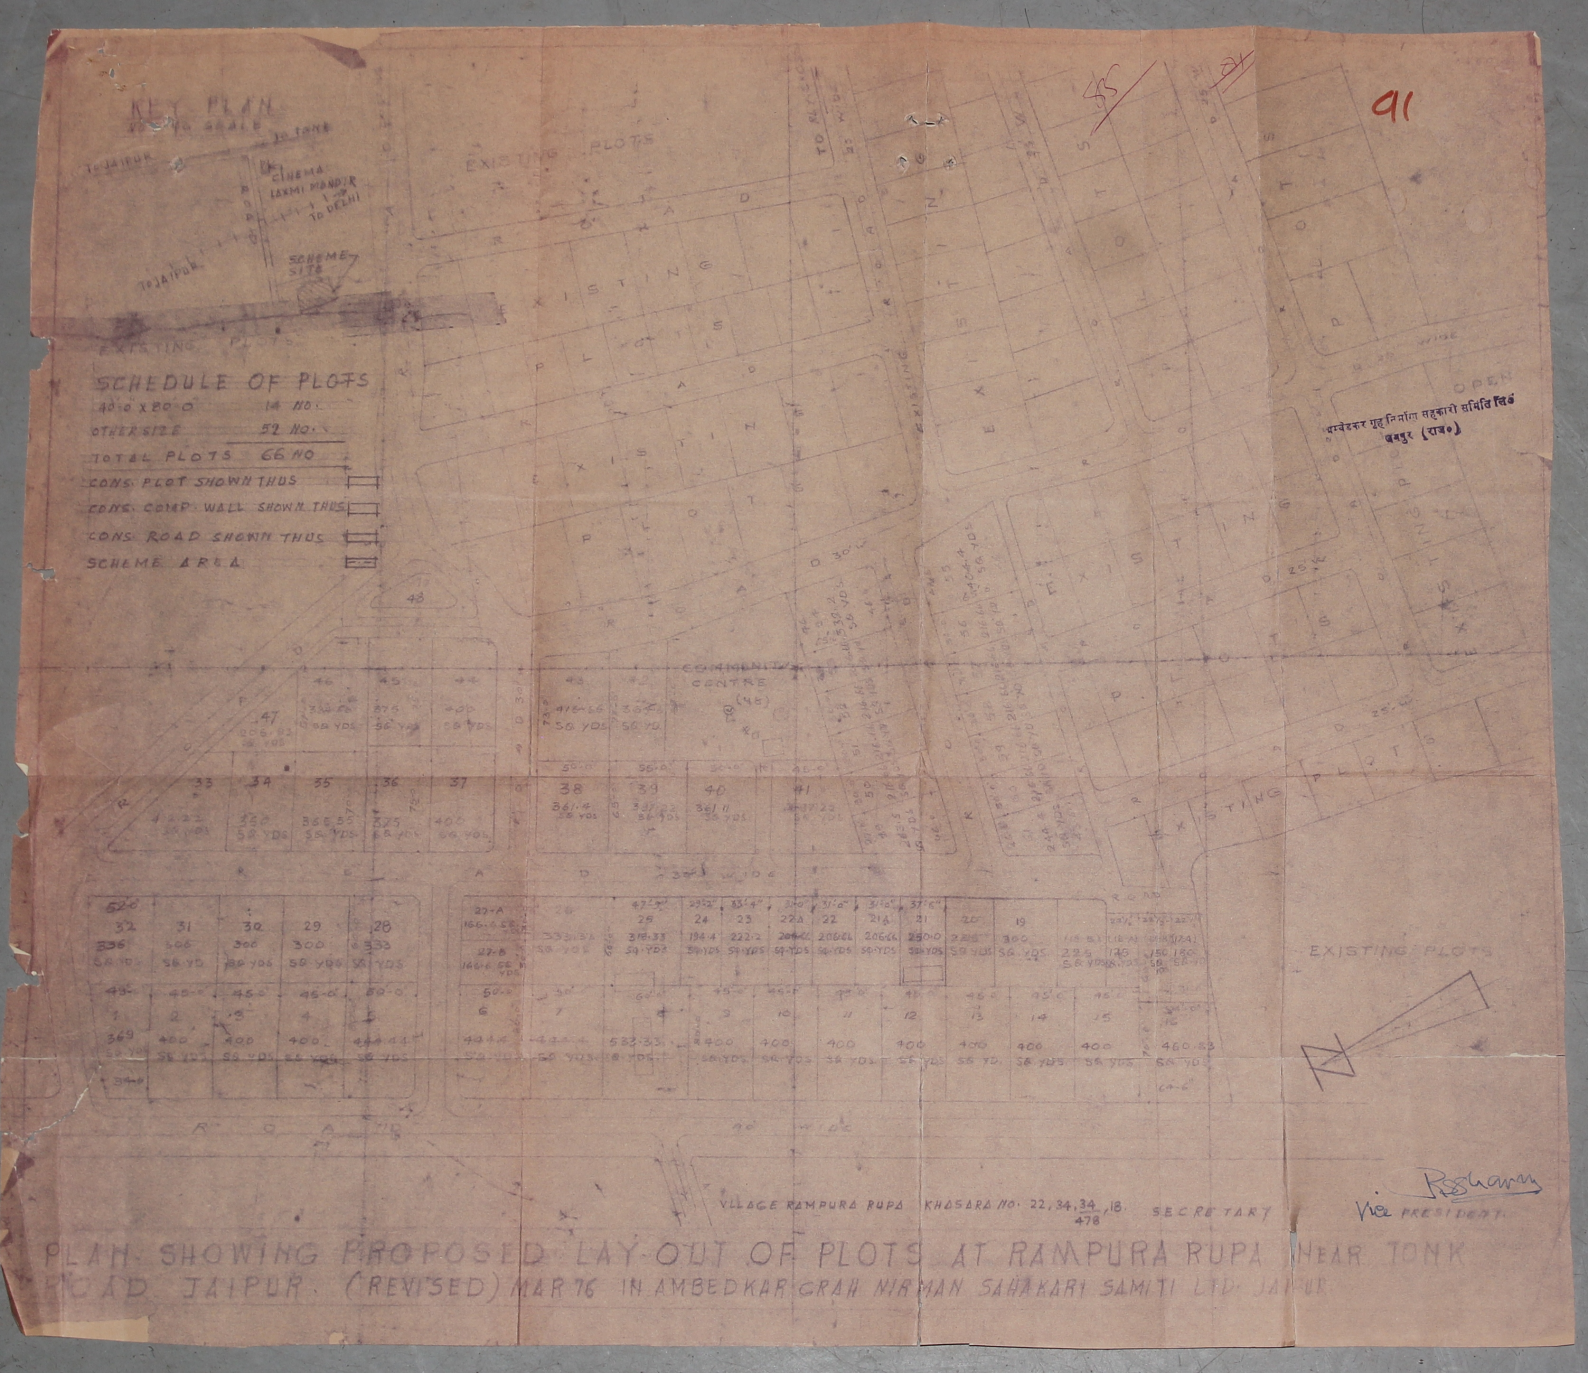

अम्बेडकर गृह निर्माण सहकारी समिति लि०
जयपुर (राज०)

42

KEY PLAN
NOT TO SCALE



EXISTING PLOTS

SCHEDULE OF PLOTS

40'-0 X 80'-0	14 NO.
OTHER SIZE	52 NOS.
TOTAL PLOTS	66 NO
CONS. PLOT SHOWN THUS	
CONS. COMP. WALL SHOWN THUS	
CONS. ROAD SHOWN THUS	
SCHEME AREA	

EXISTING PLOTS

VILLAGE RAMPURA RUPA KHASARA No. 22, 34, 34/478, 18 SECRETARY PRESIDENT.

PLAN SHOWING PROPOSED LAY-OUT OF PLOTS AT RAMPURA RUPA NEAR TONK ROAD JAIPUR. (REVISED) MAR 76 IN AMBEDKAR GRAH NIRMAN SAHAKARI SAMITI LTD JAIPUR

43

KEY PLAN

NOT TO SCALE



SCHEDULE OF PLOTS

40'-0" X 80'-0"	14 NOS.
OTHER SIZE	52 NOS.
TOTAL PLOTS	66 NOS.

CONS. PLOT SHOWN THUS

CONS. COMP. WALL SHOWN THUS

CONS. ROAD SHOWN THUS

SCHEME AREA

EXISTING PLOTS

EXISTING ROADS

EXISTING PLOTS

COMMUNITY CENTRE (48)

EXISTING PLOTS

EXISTING PLOTS

EXISTING PLOTS