
LAYOUT PLAN OF SCHEME NO 1 'KRISHANA PURI IN CHACK CHUHA BAS, JAIPUR
LAXMI NAGAR GRAH NIRMAN SAHAKARI SAMITI LIMITED, JAIPUR

Scale:- 1 inch = 50 feet

KEY PLAN

SCALE: 1" = 1320'

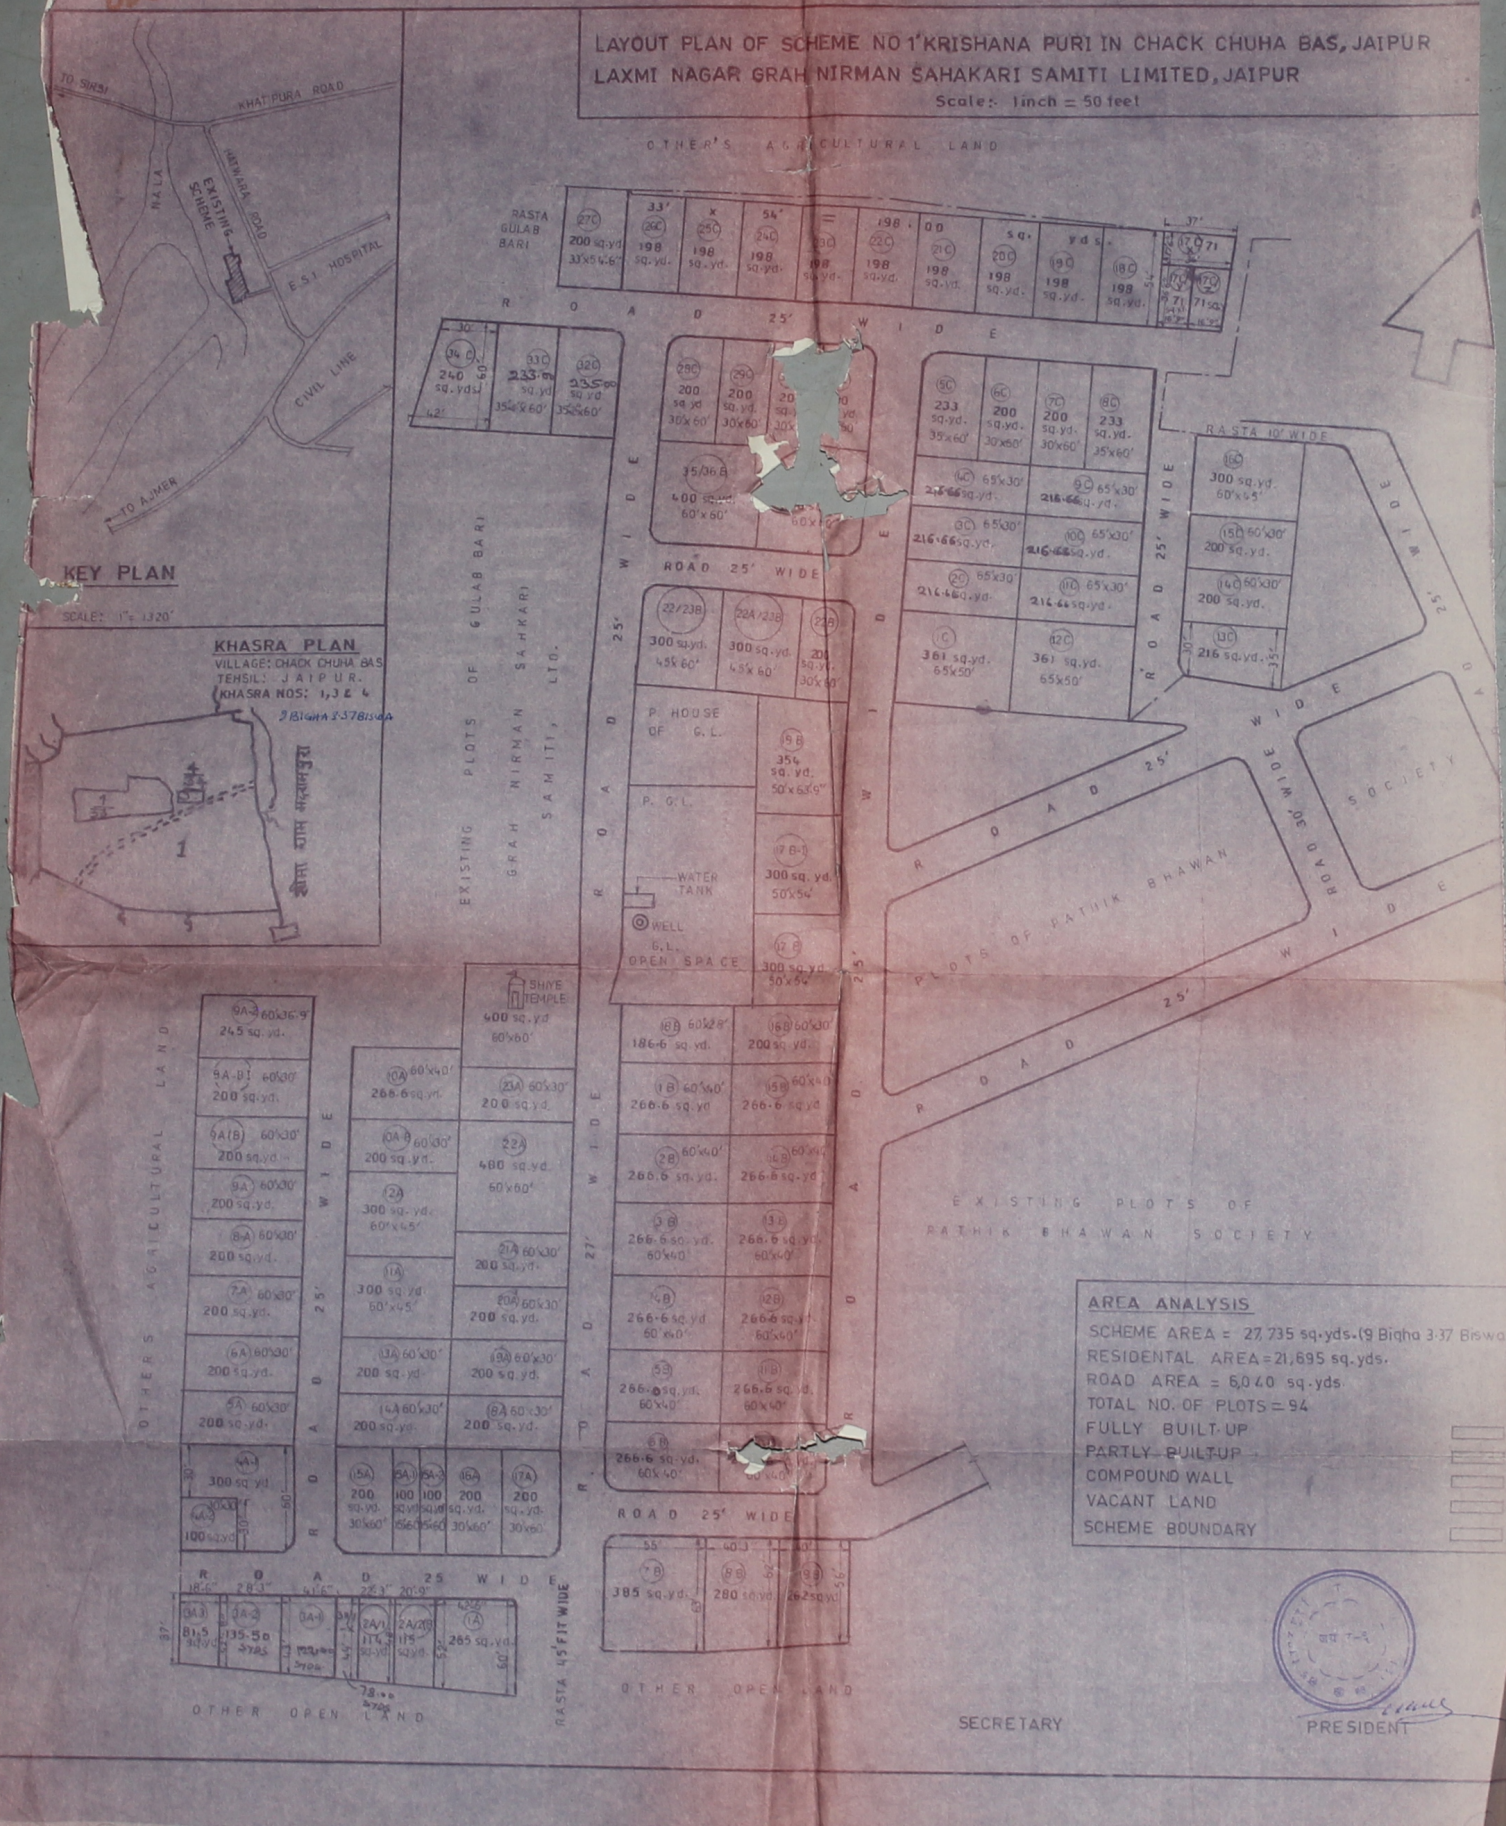


AREA ANALYSIS


SCHEME AREA = 27,735 sq.yds. (9 Bigha 3.37 Biswa)
RESIDENTAL AREA = 21,695 sq.yds.
ROAD AREA = 6,040 sq.yds
TOTAL NO. OF PLOTS = 94
FULLY BUILT UP
PARTLY BUILTUP
COMPOUND WALL
VACANT LAND
SCHEME BOUNDARY

106

LAXMINAGAR SRAH NIRMAN SAHAKARI [illegible] NIRUP


REVISED LAY OUT PLAN OF [illegible] IN VILLAGE CHACK CHUHR [illegible]

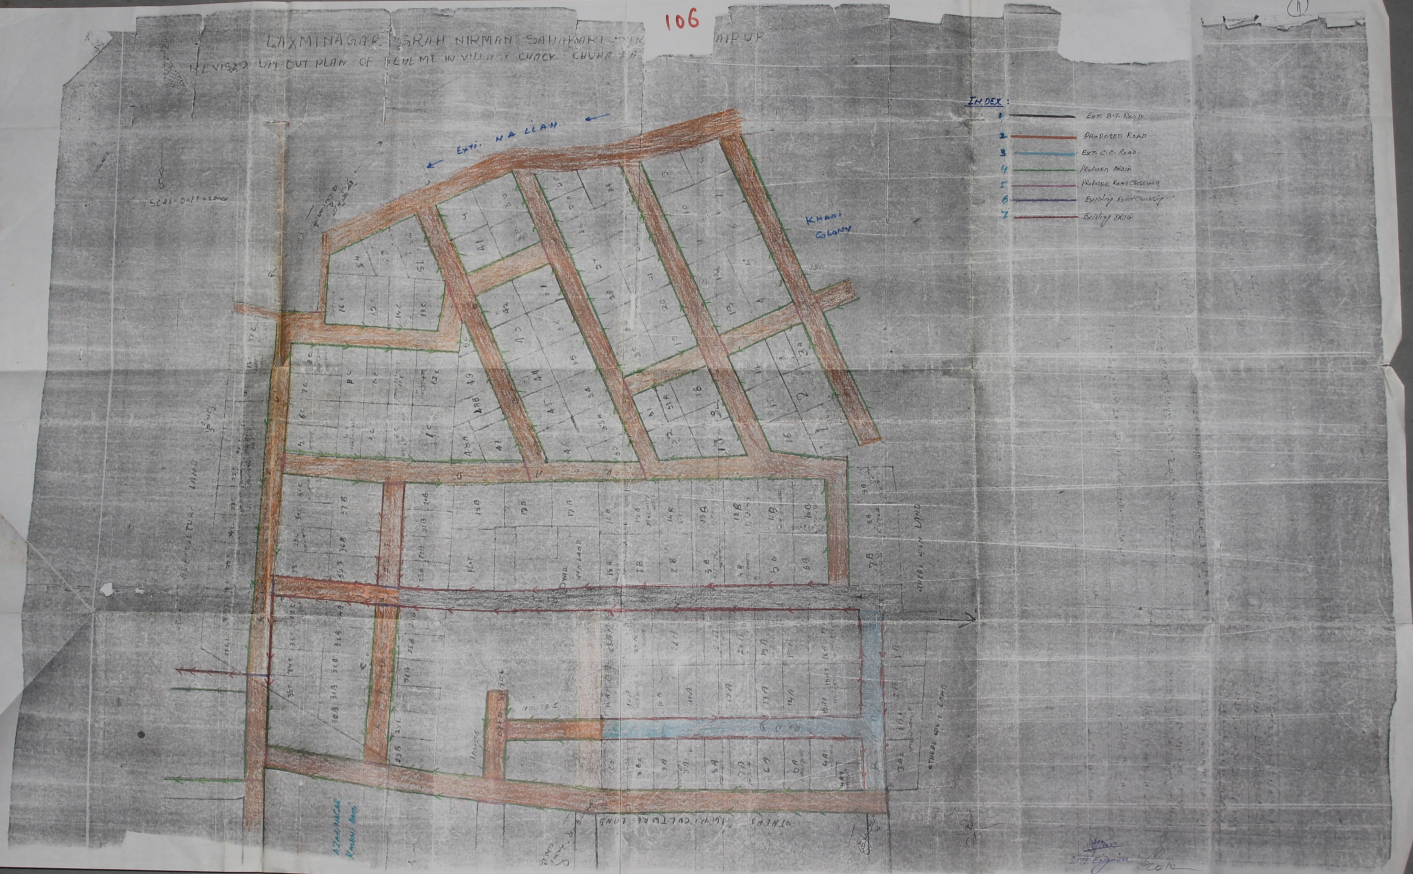


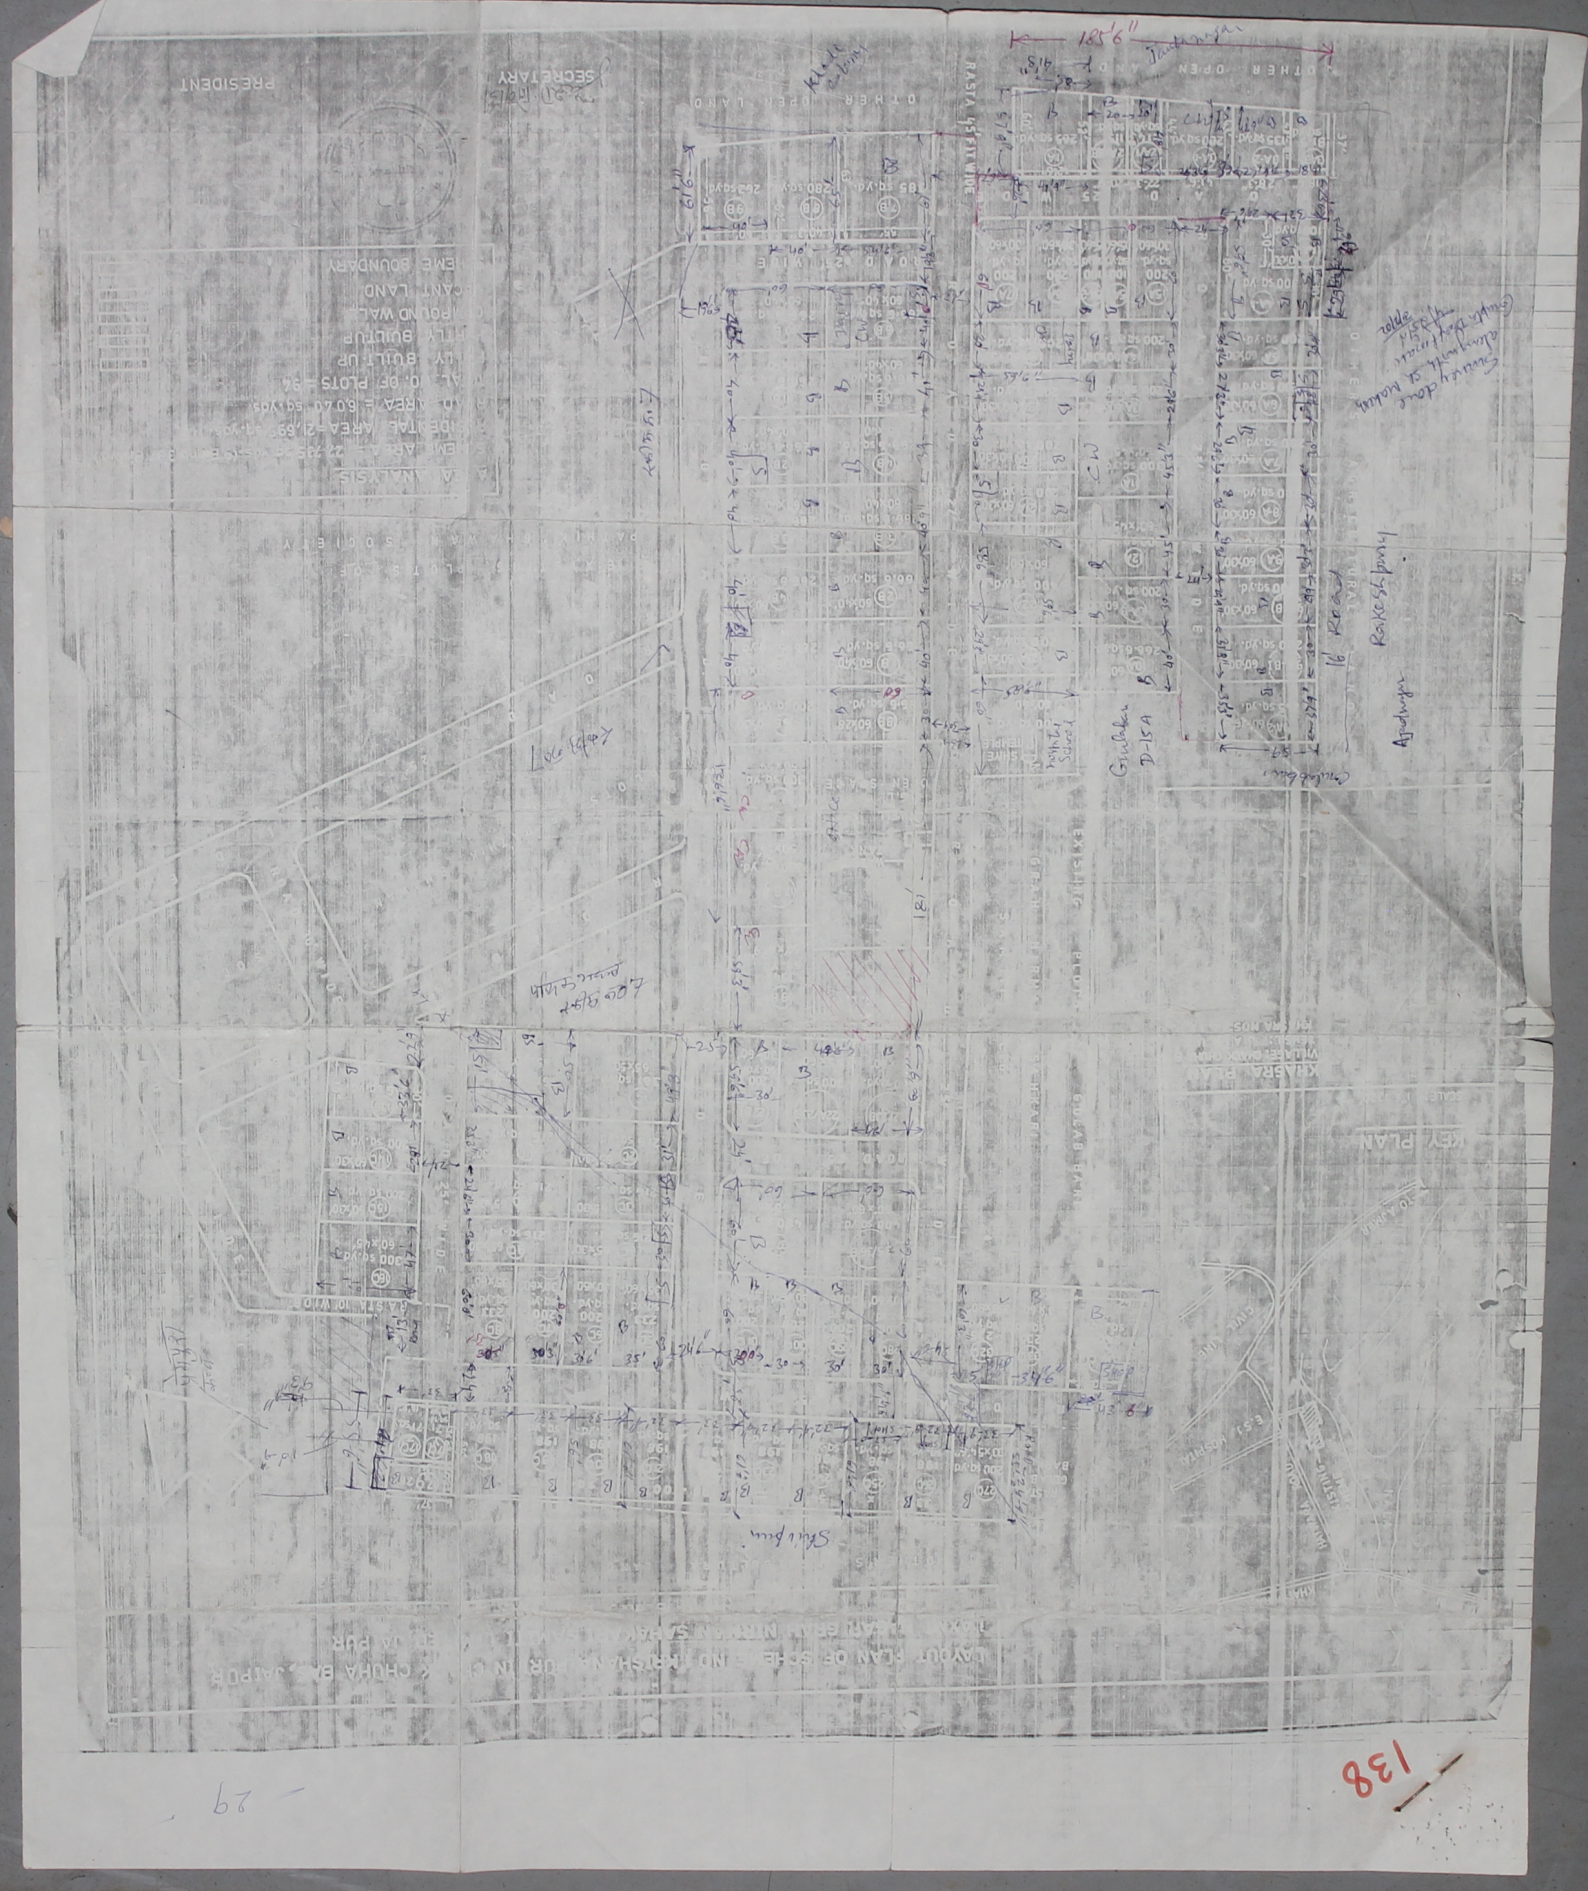

138


163

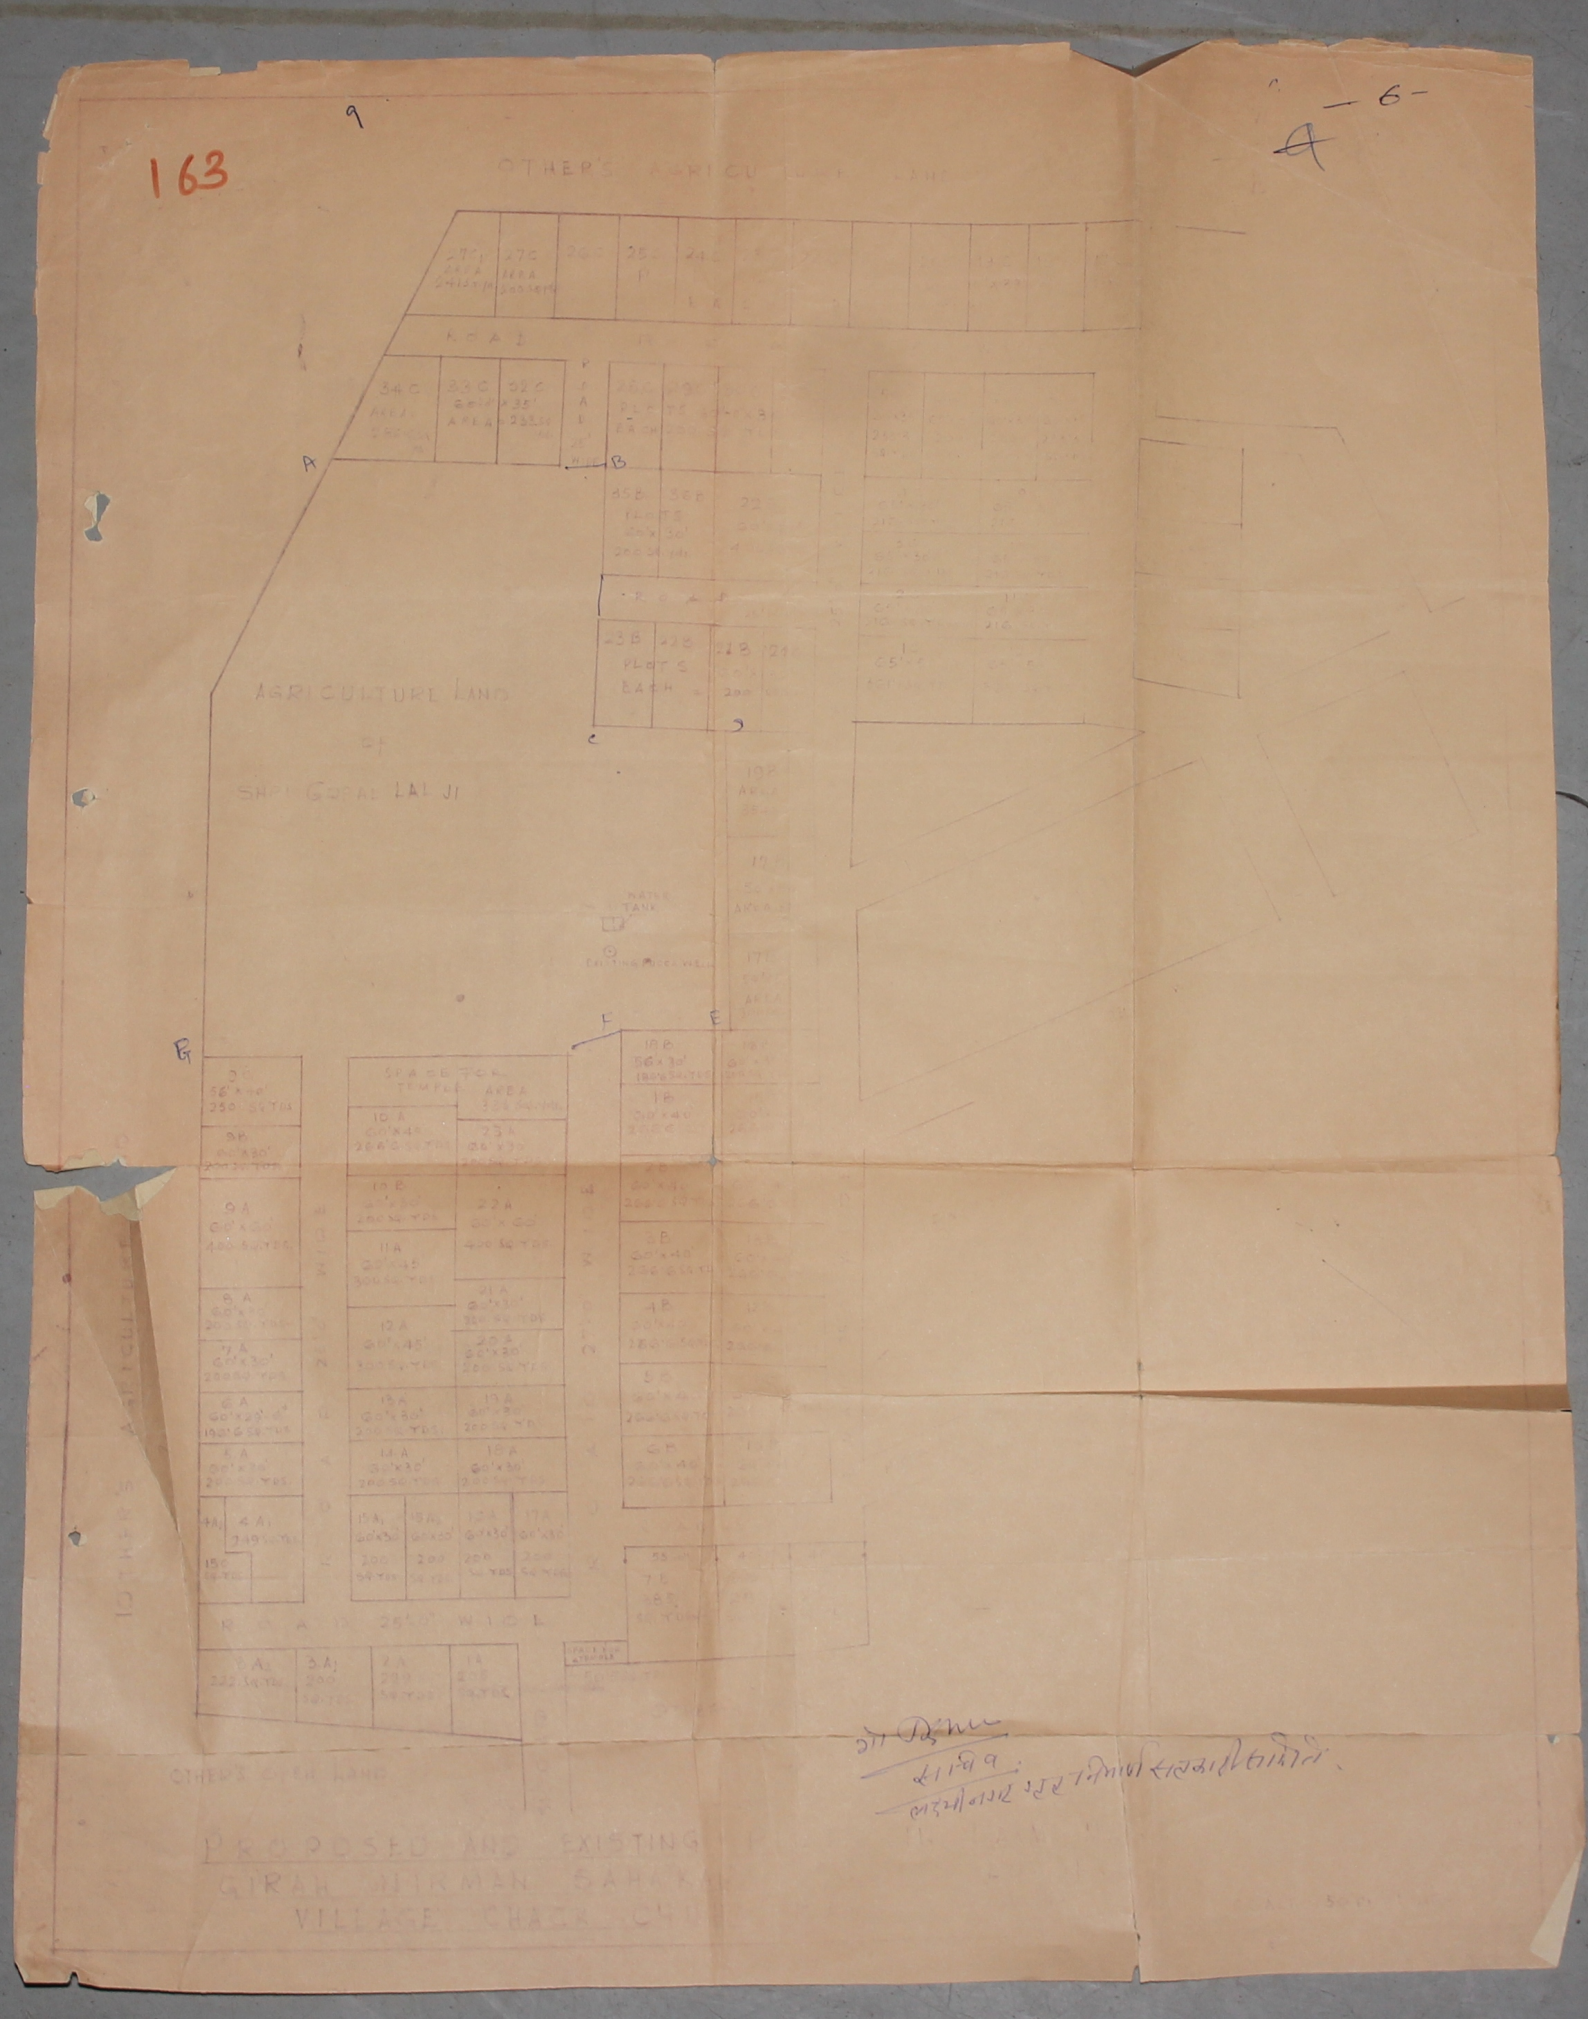

OTHER'S AGRICULTURE LAND
ROAD
A
B
AGRICULTURE LAND
OF
SHRI GOKAL LAL JI
WATER TANK
EXISTING TUBE WELL
E
F
G
SHRI SHEETLA TEMPLE AREA
ROAD 25'-0" WIDE
OTHER'S AGRICULTURE LAND
PROPOSED LAND EXISTING
GIRAH NIRMAN SAHAKARI
VILLAGE CHACHA CHU

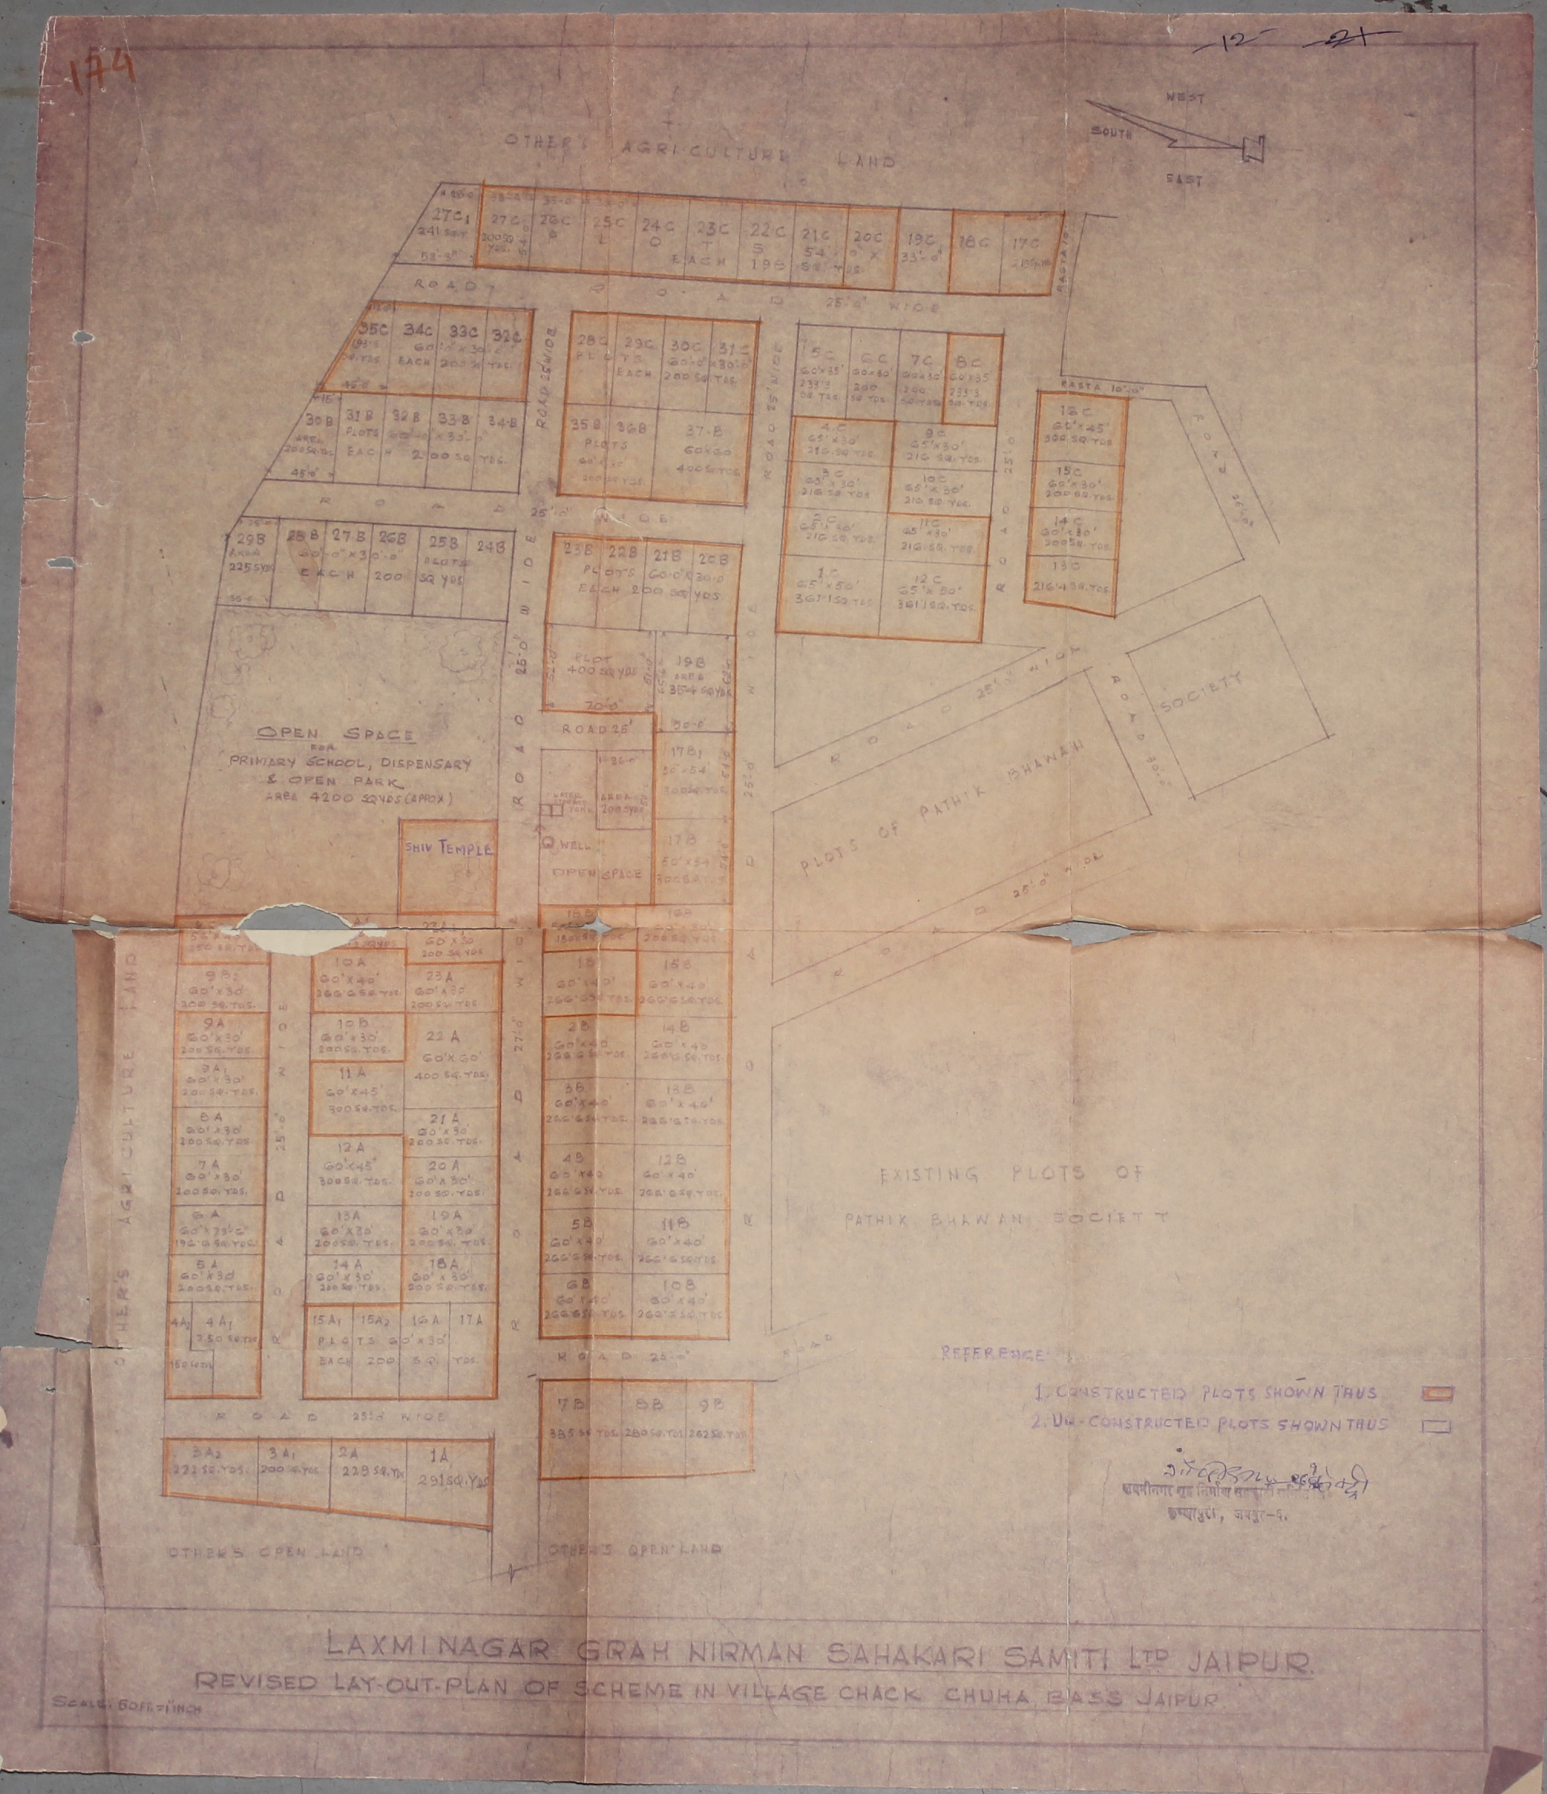
179
OTHER'S AGRI-CULTURE LAND
WEST
SOUTH
EAST
ROAD 25'-0" WIDE
RASTA 10'-0"
OPEN SPACE FOR PRIMARY SCHOOL, DISPENSARY & OPEN PARK AREA 4200 SQYDS (APROX)
SHIV TEMPLE
Q WELL
OPEN SPACE
SOCIETY
PLOTS OF PATHIK BHAWAN
EXISTING PLOTS OF PATHIK BHAWAN SOCIETY
REFERENCE
1. CONSTRUCTED PLOTS SHOWN THUS
2. UN-CONSTRUCTED PLOTS SHOWN THUS
OTHER'S OPEN LAND
LAXMI NAGAR GRAH NIRMAN SAHAKARI SAMITI Ltd JAIPUR.
REVISED LAY-OUT-PLAN OF SCHEME IN VILLAGE CHACK CHUHA BASS JAIPUR
SCALE: 50 FT/INCH

175

-14-

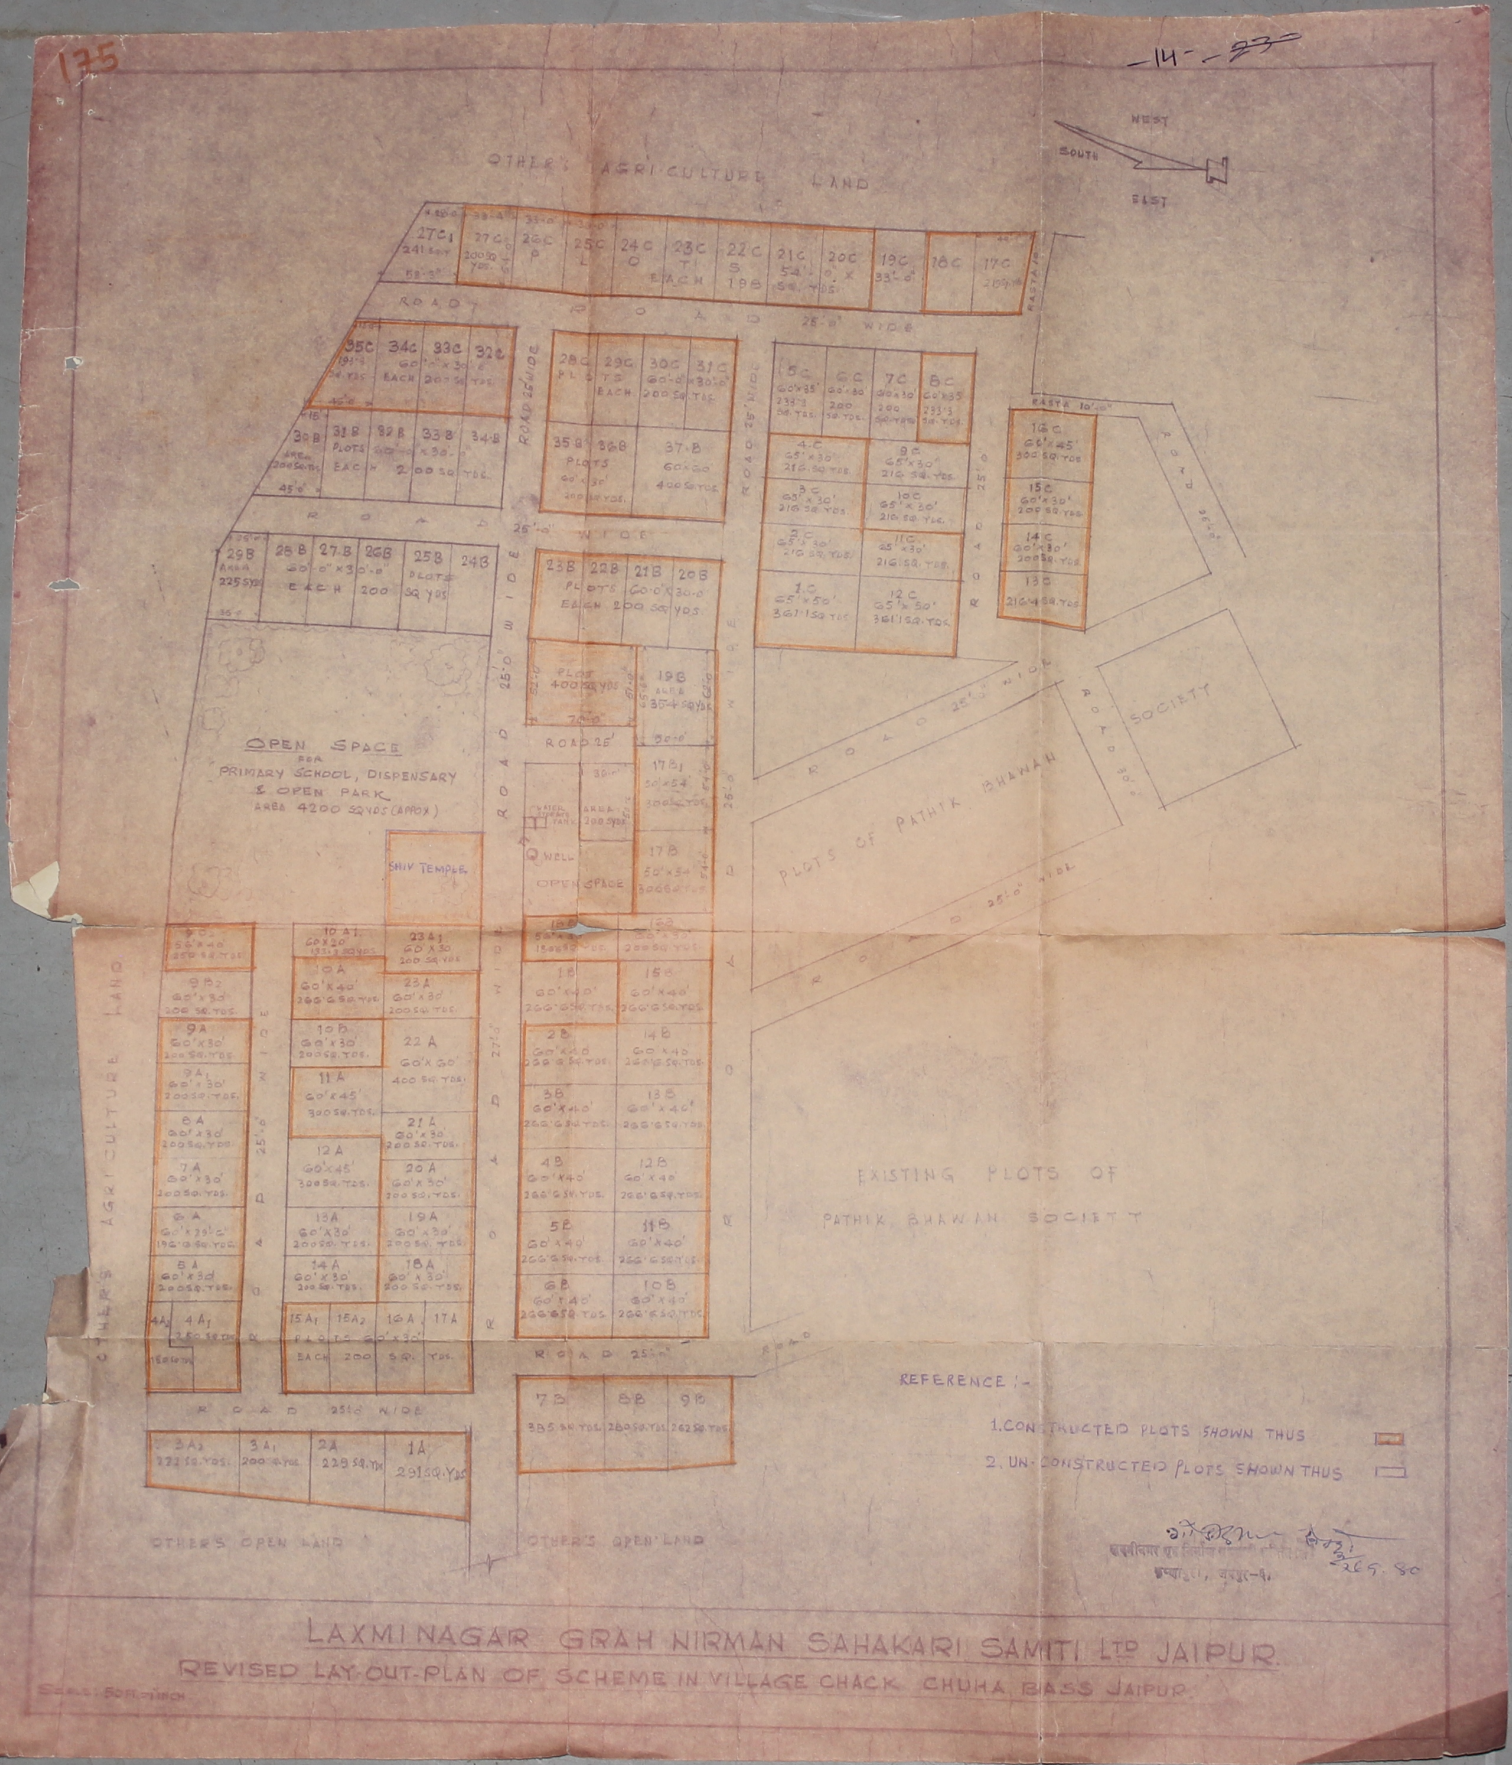
WEST
SOUTH
EAST
OTHER'S AGRI-CULTURE LAND
ROAD
ROAD 25'-0" WIDE
PASTA
ROAD 25'-0" WIDE
ROAD 25'-0" WIDE
ROAD 25'-0" WIDE

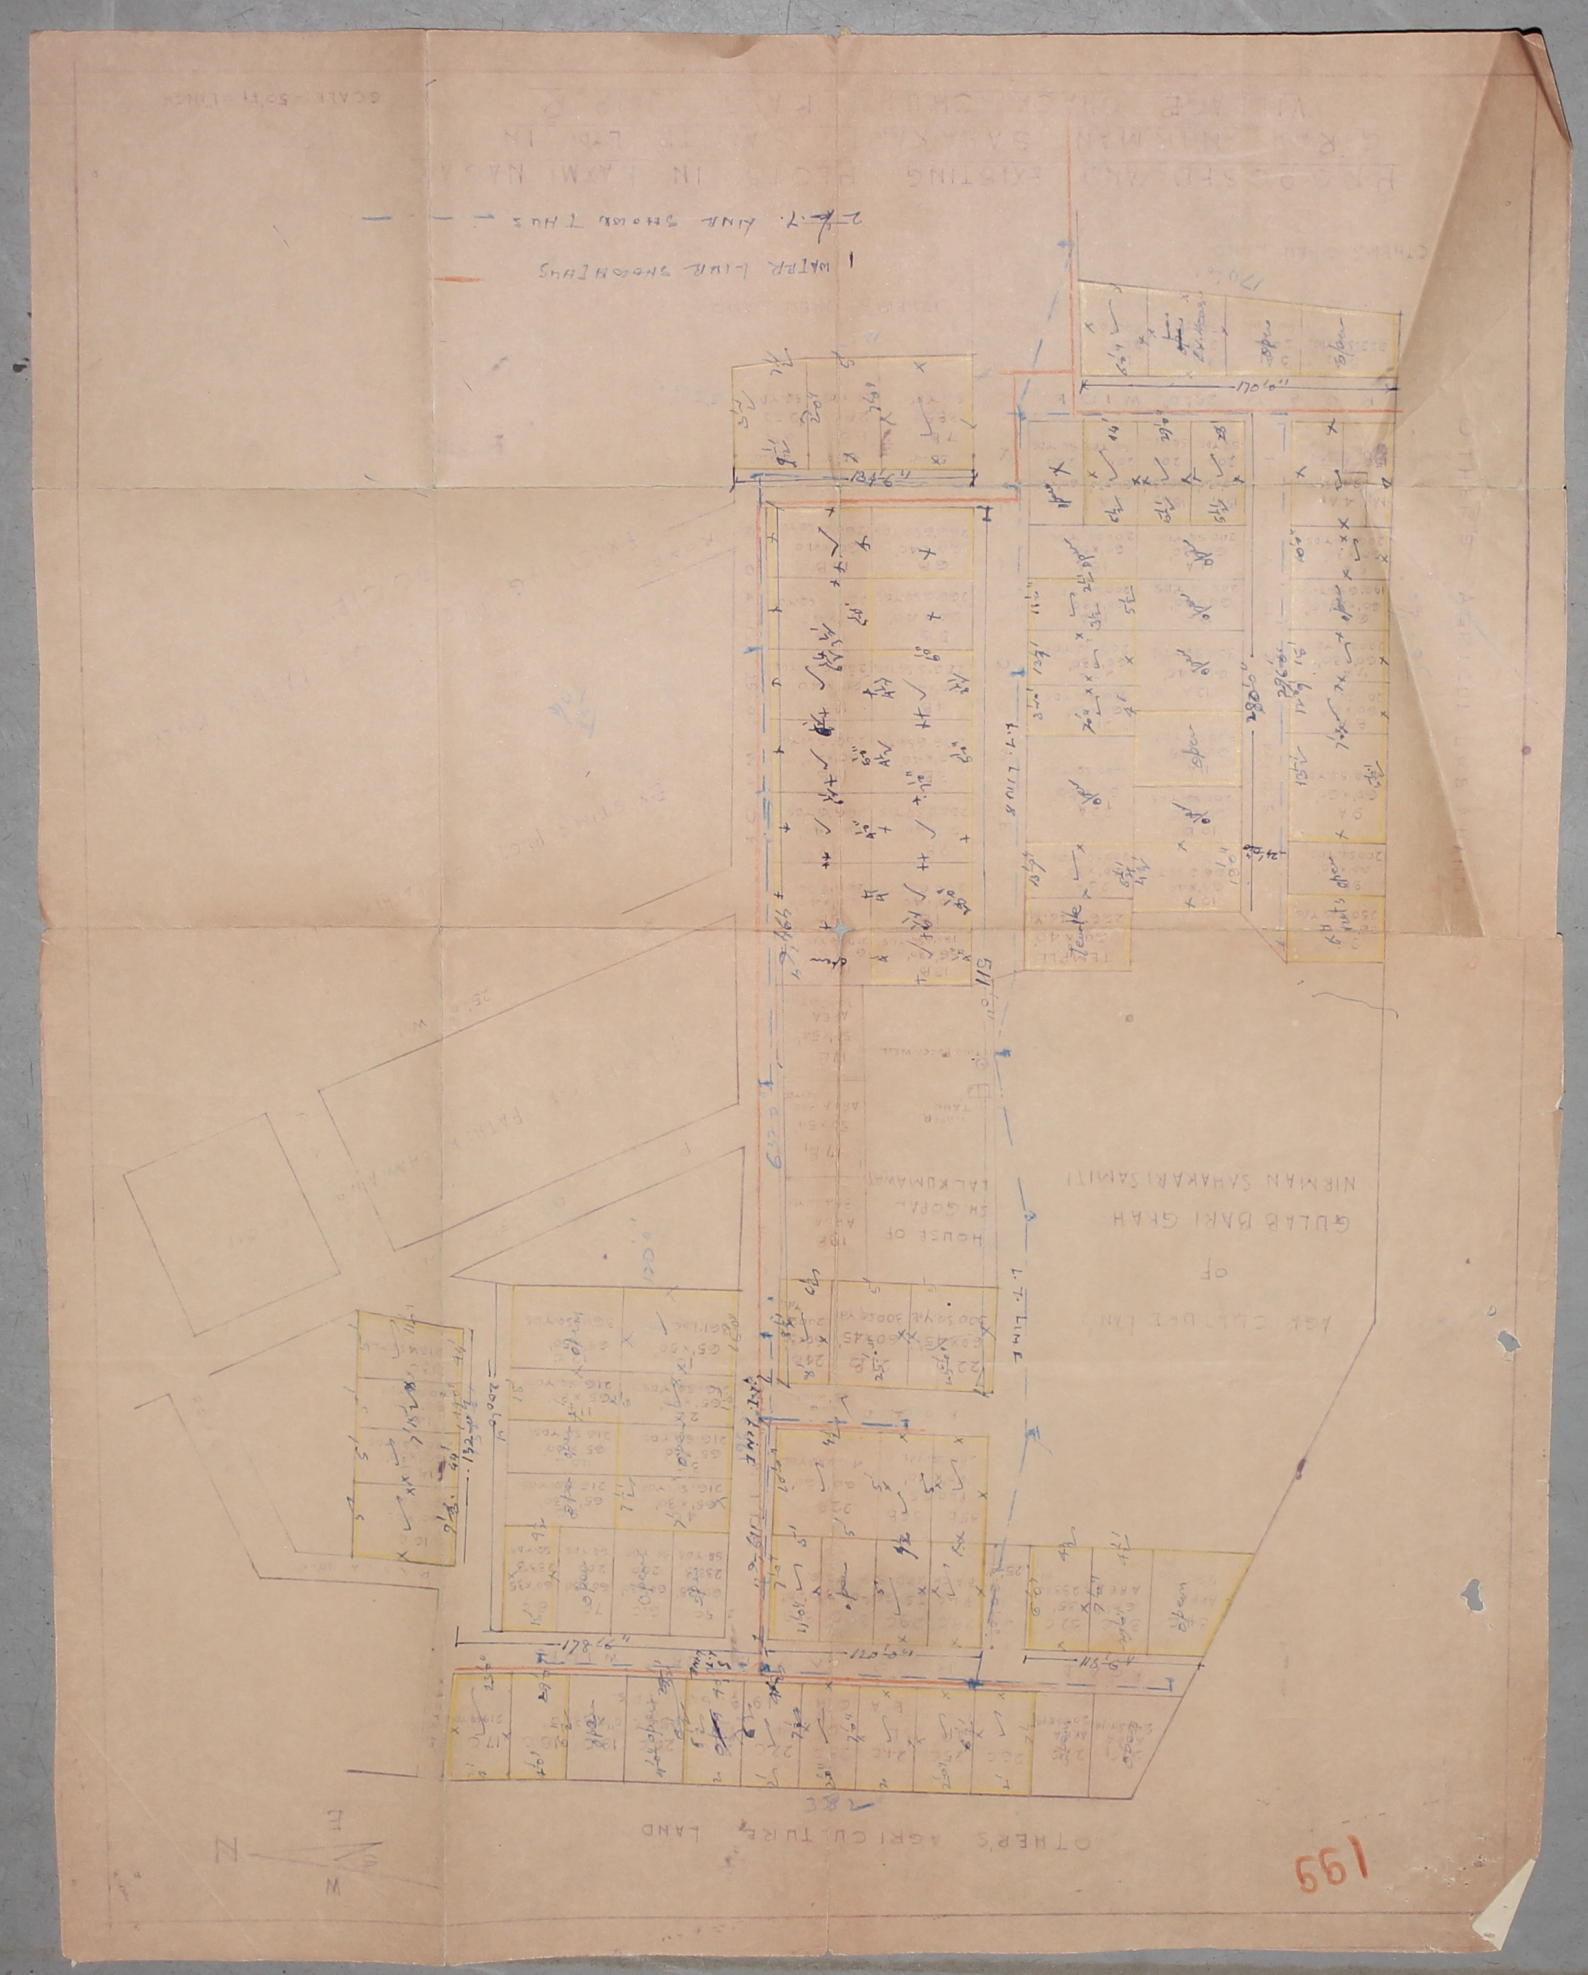
199


OTHER'S AGRICULTURE LAND
ROAD 28' WIDE
40B 39B 38B 37B
ROAD 25'-0"
41B 42B 43B 44B 45B 46B
PUBLIC PARK.
WATER TANK
ROAD
CIRCLE
ROAD.
OTHERS OPEN LAND
PROPOSED AND EXISTING PLOTS IN LAXMI NAGAR
GIRAJ NIKUMAN SAHAKARI
VILLAGE JHAK CHIRAWA
SCALE - 50 FT = 1 INCH


216
AGRICULTURAL LAND
WEST
SOUTH
EAST
KEY PLAN
1320 Ft TO AN INCH
EXISTING PLOTS OF GULAB BARI GRAH NIRMAN SAHAKARI SAMITI LTD.
ROAD
R O A D 25'-0" WIDE
P. HOUSE OF G.L.
P.G.L WATER TANK
OPEN SPACE
TEMPE 400 SQ. SHIV TEMPLE
PLOTS OF PATHIK BHAWAN SOCIETY
EXISTING PLOTS OF PATHIK BHAWAN SOCIETY
OTHERS AGRICULTURE LAND
OTHERS OPEN LAND
OTHER OPEN LAND
AREA ANLYSIS
1 SCHEME AREA
2 RESIDENTIAL AREA
3 ROAD AREA
4 TOTAL NO OF PLOTS
FULLY BUILT UP
PARTLY BUILT UP
COMPOUND WALL
VACANT
SCHEME BOUNDARY
VILLAGE = CHUHA BASS
K.Nos. 1, 3, 4.
LAXMI NAGAR GRAH NIRMAN SAHAKARI SAMITI LTD JAIPUR
REVISED LAY OUT PLAN OF SCHEME IN VILLAGE CHAK CHUHA BASS JAIPUR
SCALE: 66 FT = 1 INCH
SECRETARY


236
TO BIRSI
KHATIPURA ROAD
E.S.I HOSPITAL
CIVIL LINE
TO AJMER
KEY-PLAN.
SCALE = 1320' = 1"
OTHERS AGRICULTURAL LAND
EXISTING PLOTS OF GULAB BARI GARH NIRMAN SAHAKARI SAMITI LTD.
RASTA 10'-0" W.
ROAD 25'-0" WIDE
SOCIETY
PLOTS OF PATHIK BHAWAN
EXISTING PLOTS OF PATHIK BHAWAN SOCIETY.
TEMPLE
SHIVE TEMPLE
WATER TANK
WELL
OPEN SPACE
OTHER AGRICULTURE LAND
OTHER LAND
OTHER OPEN LAND
EAST
AREA ANLYSIS:-
1. SCHEME AREA. 8 BIGHA 5 BISWA.
2. RESIDENTAIL AREA 7" " 2" "
3. ROAD AREA. 1" " 3" "
4. TOTAL No OF PLOTS. 94
5 FULLY BUILT UP
6 PARTLY BUILT UP
7 COMPOULND WALL
8 VACANT LAND
9 SCHEME BOUNDARY.
VILLAGE - CHUHA BASS.
KHASRA 1, 3, 4.
LAXMI NAGAR GRAH-NIRMAN SAHAKARI SAMITI LTD. JAIPUR.
REVISED LAY-OUT PLAN OF SCHEME IN VILLAGE CHACK CHUHA BASS JAIPUR.
SCALE = 1" = 50' FT.



LAXMI NAGAR GRAH-NIRMAN SAHAKARI SAMITI LTD. JAIPUR.

REVISED LAY-OUT PLAN OF SCHEME IN VILLAGE CHACK CHUHA BASS JAIPUR.

SCALE = 1" = 50' FT.

SECRETARY


390
45
NATIONAL HIGHWAY
OTHERS AGRICULTURAL LAND
WEST
SOUTH
EAST
KEY PLAN
1320 FT TO AN INCH
EXISTING PLOTS OF GULAB BARI GRAH NIRMAN SAHAKARI SAMITI LTD.
ROAD 25'-0" WIDE
RASTA 10'-0"
ROAD 25'-0"
SOCIETY
PLOTS OF PATHIK BHAWAN
TEMPE 400 SQ. SHIV TEMPLE
P. HOUSE OF G.L.
WATER TANK
OPEN SPACE
OTHERS AGRICULTURE LAND
OTHERS OPEN LAND
EXISTING PLOTS OF PATHIK BHAWAN SOCIETY
AREA ANLYSIS
1 SCHEME AREA 8 BIGHA 5 BIGHA
2 RESIDENTIAL AREA 7 - 2 "
3 ROAD AREA 1 - 3
4 TOTAL NO OF PLOTS 94
FULLY BUILT UP
PARTLY BUILT UP
COMPOUND WALL
VACANT
SCHEME BOUNDARY
VILLAGE = CHUHA BASS
K.Nos. 1, 3, 4
LAXMINAGAR GRAH NIRMAN SAHAKARI SAMITI LTD JAIPUR
REVISED LAY OUT-PLAN OF SCHEME IN VILLAGE CHACK CHUHA BASS JAIPUR
SECRETARY

391



LAXMI NAGAR GRAH NIRMAN SAHAKARI SAMITI LTD JAIPUR.


REVISED LAY-OUT-PLAN OF SCHEME IN VILLAGE CHACK CHUHA BASS JAIPUR.

SCALE 1 INCH = 50 FEET

LAYOUT PLAN OF SCHEME NO 1 'KRISHANA PURI IN CHACK CHUHA BAS, JAIPUR
LAXMI NAGAR GRAH NIRMAN SAHAKARI SAMITI LIMITED, JAIPUR

Scale:- 1inch = 50 feet

396 (6)

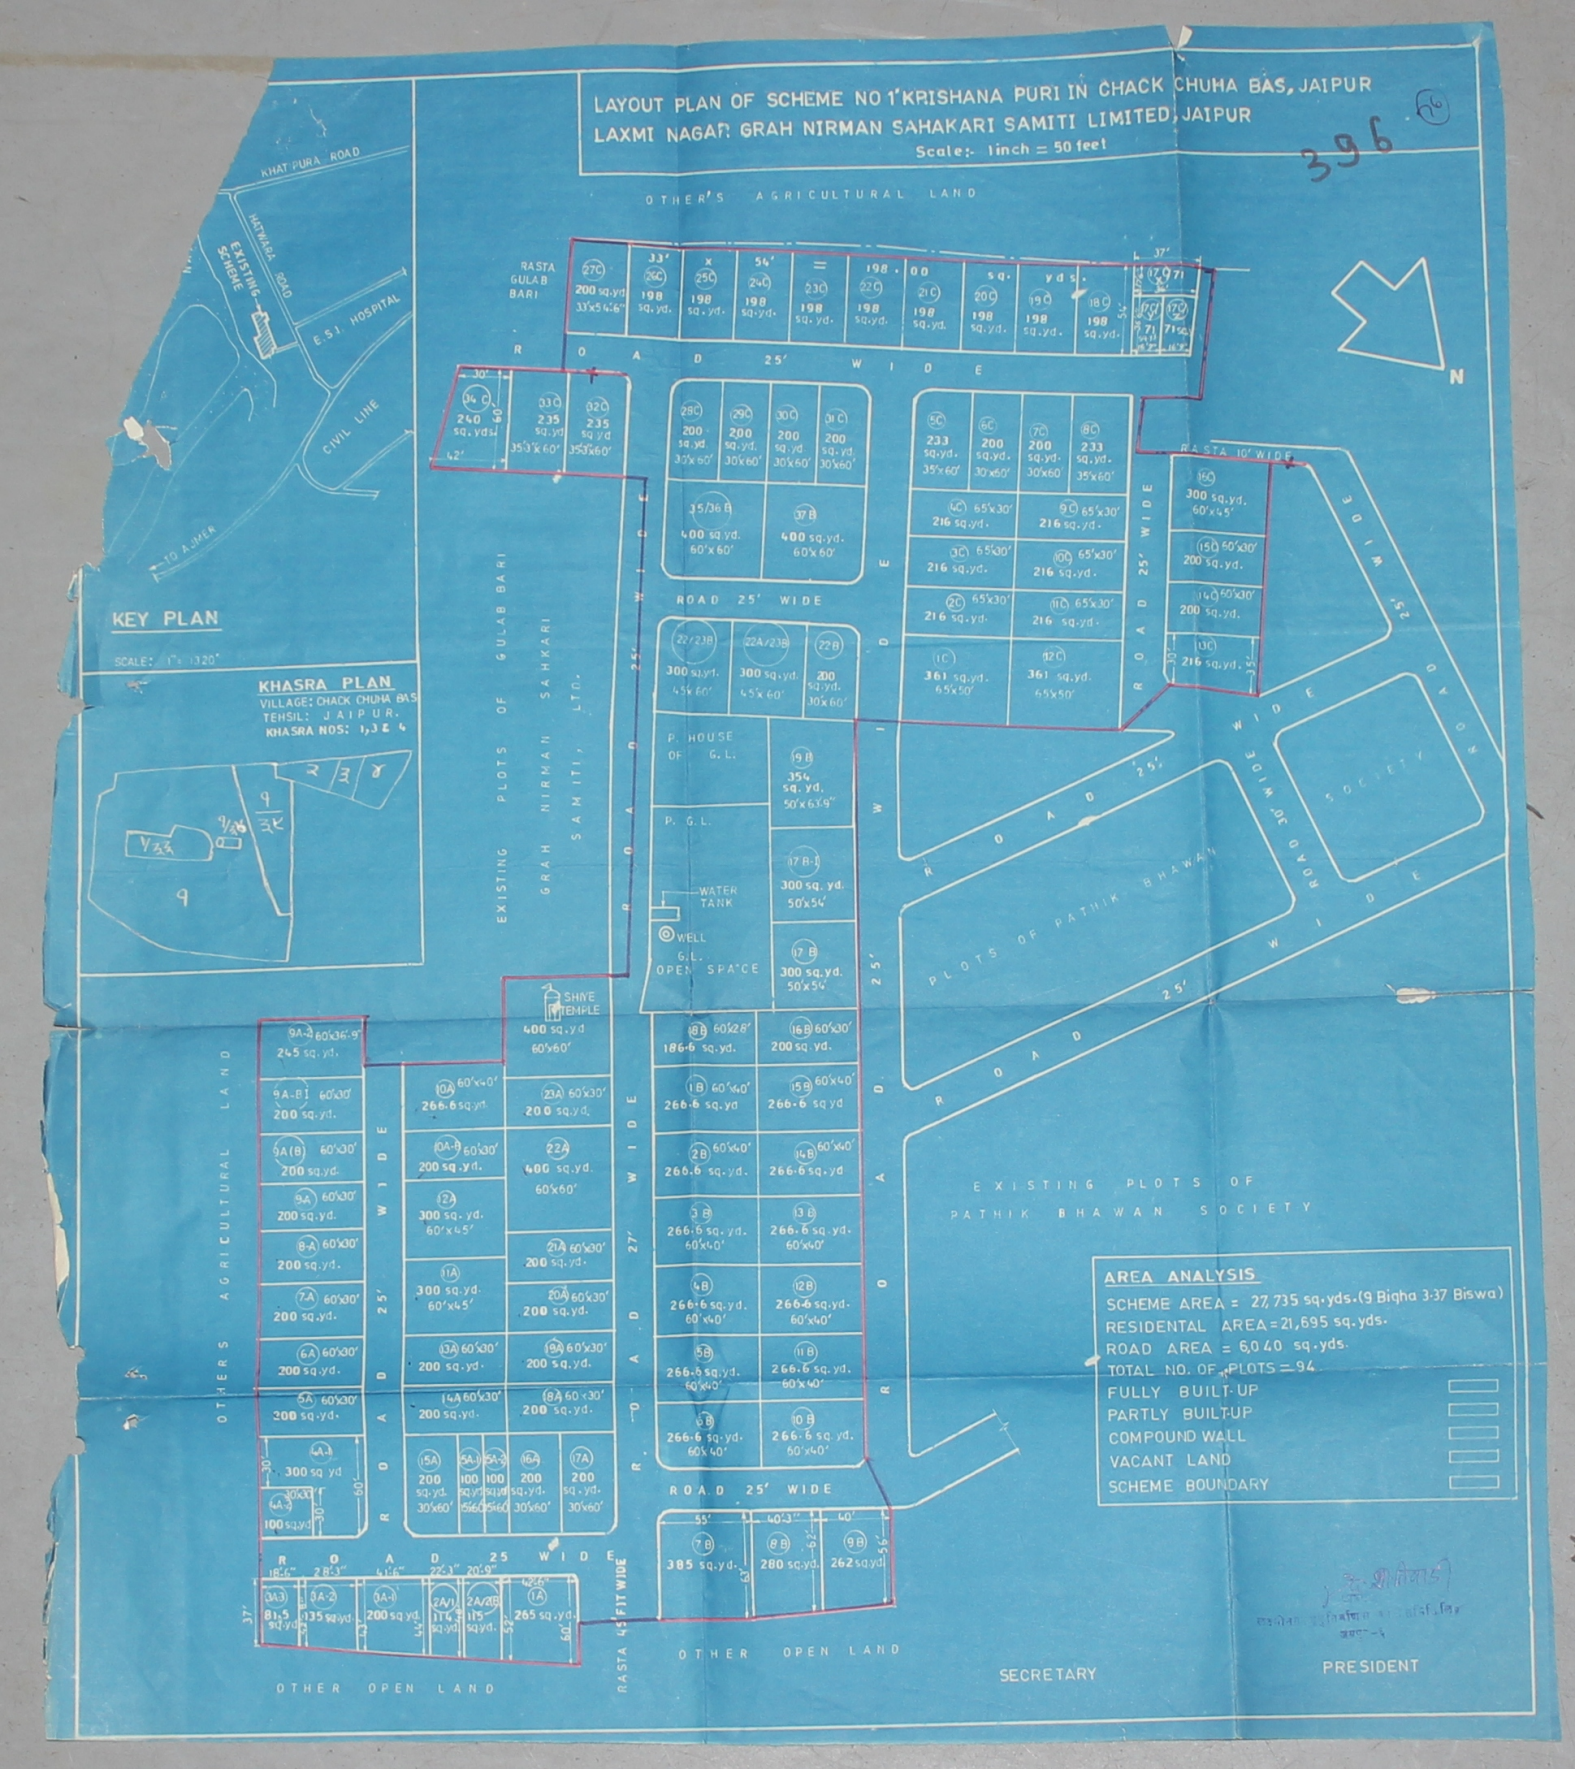

AREA ANALYSIS

SCHEME AREA = 27,735 sq.yds. (9 Bigha 3·37 Biswa)
RESIDENTAL AREA = 21,695 sq.yds.
ROAD AREA = 6,040 sq.yds.
TOTAL NO. OF PLOTS = 94
FULLY BUILT-UP
PARTLY BUILT-UP
COMPOUND WALL
VACANT LAND
SCHEME BOUNDARY

SECRETARY

PRESIDENT