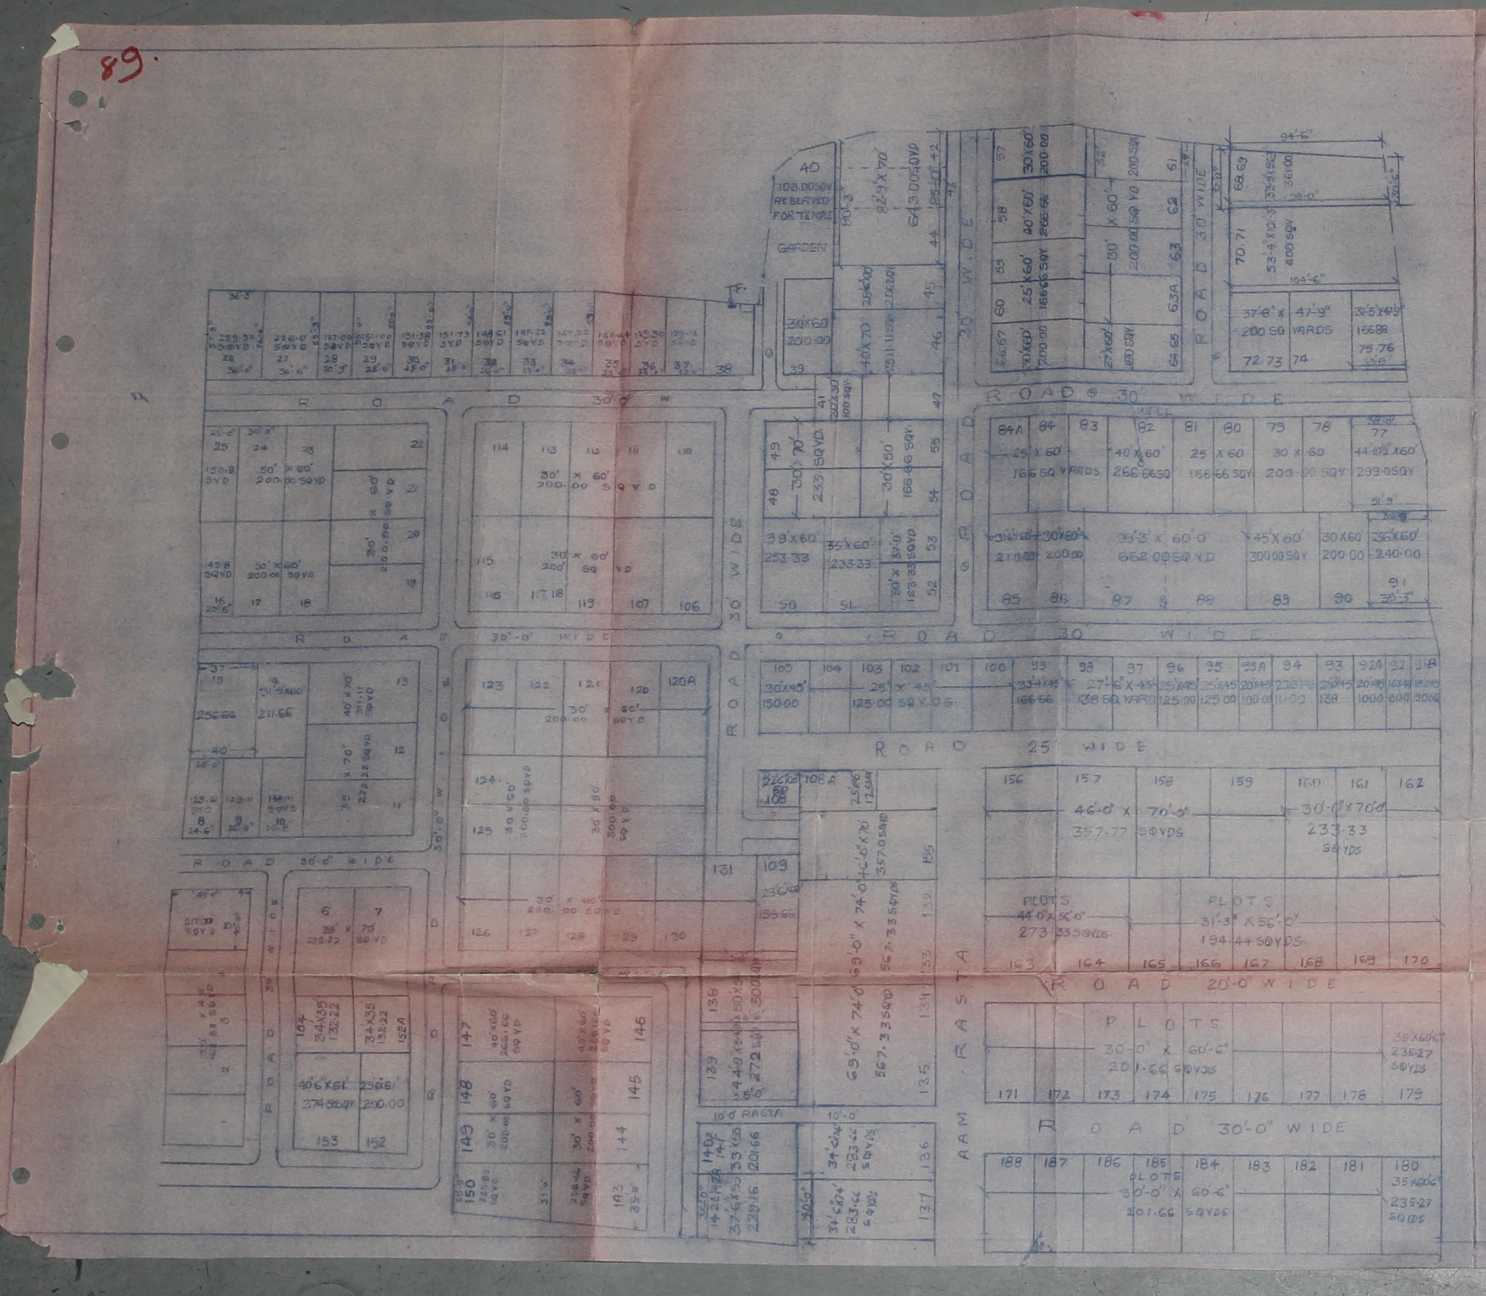
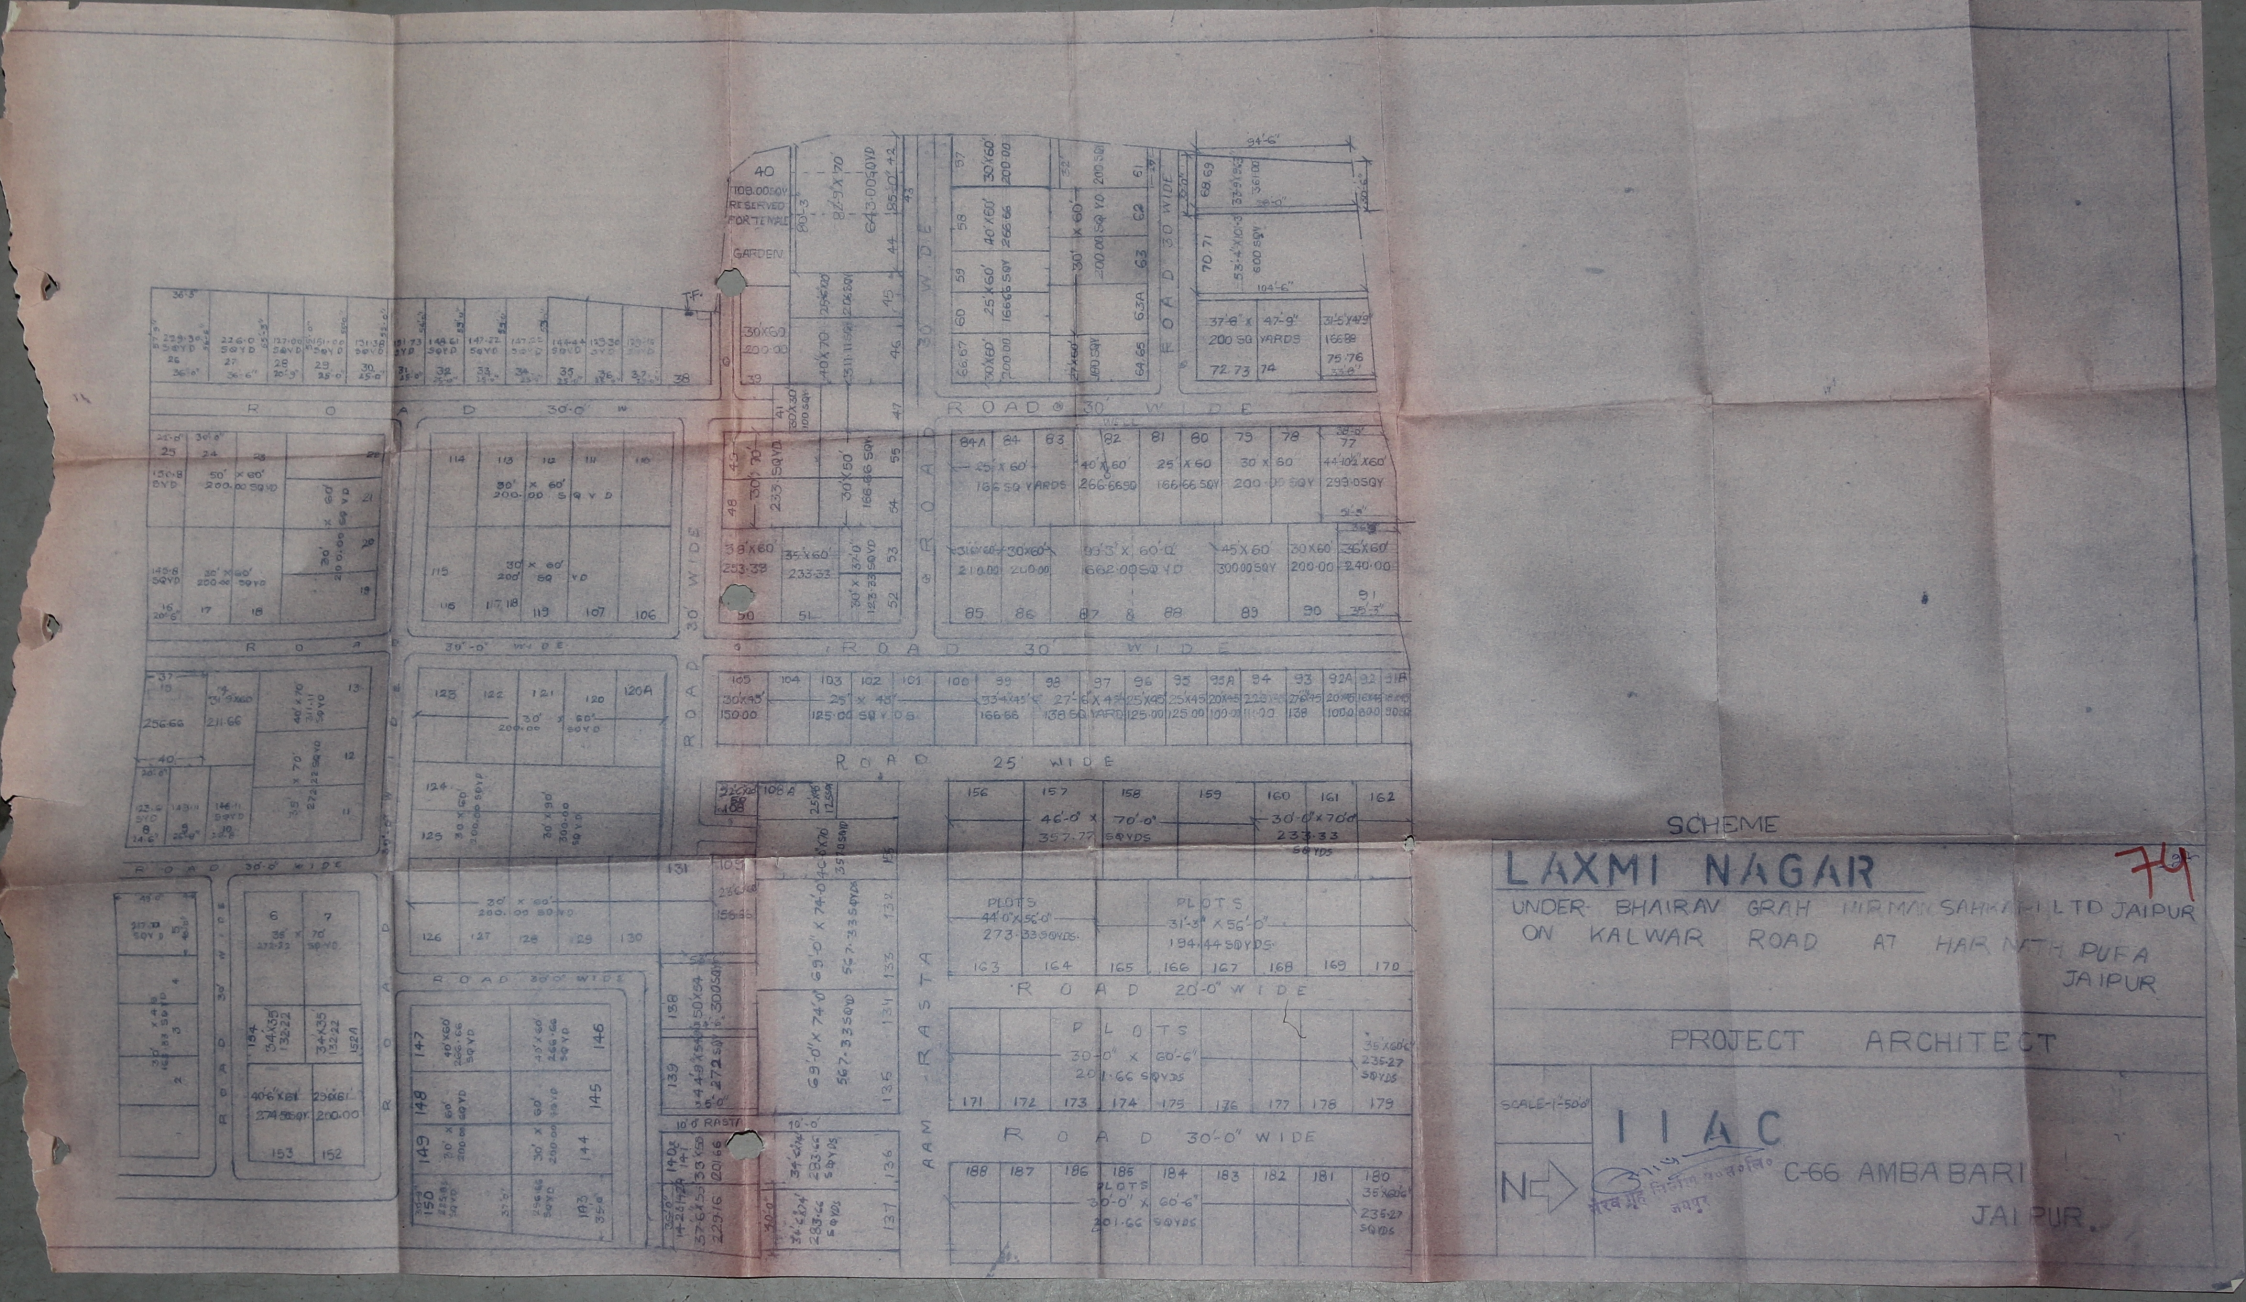
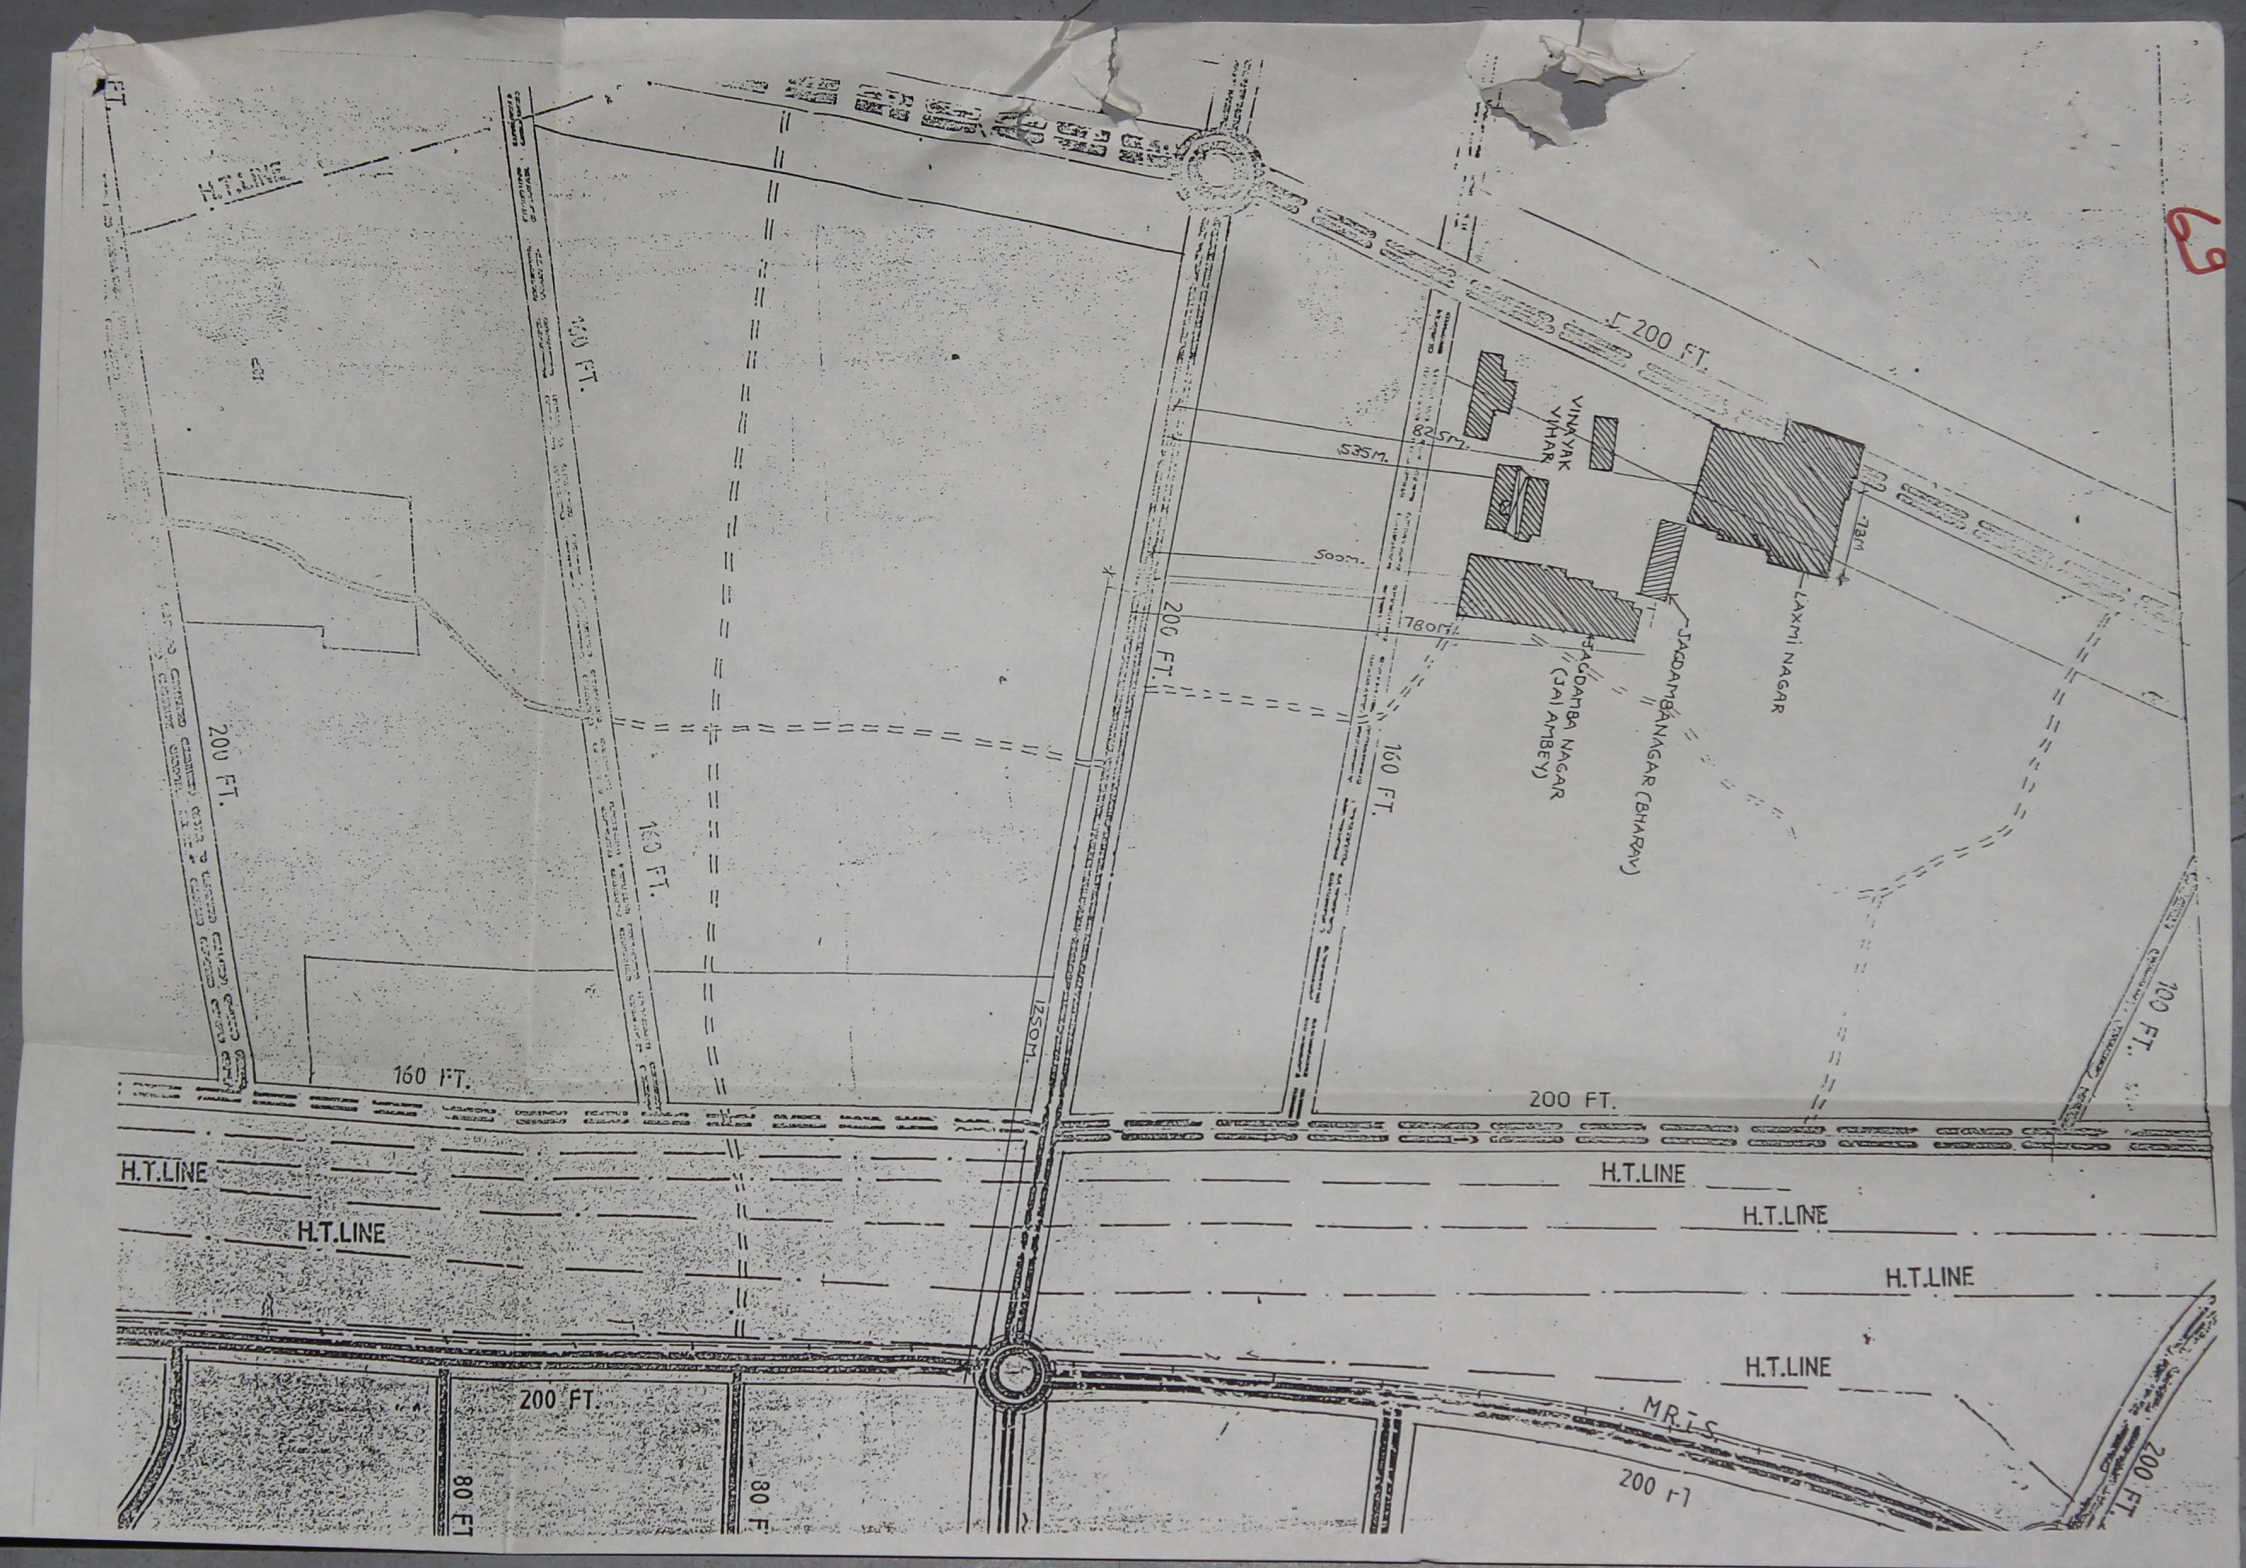
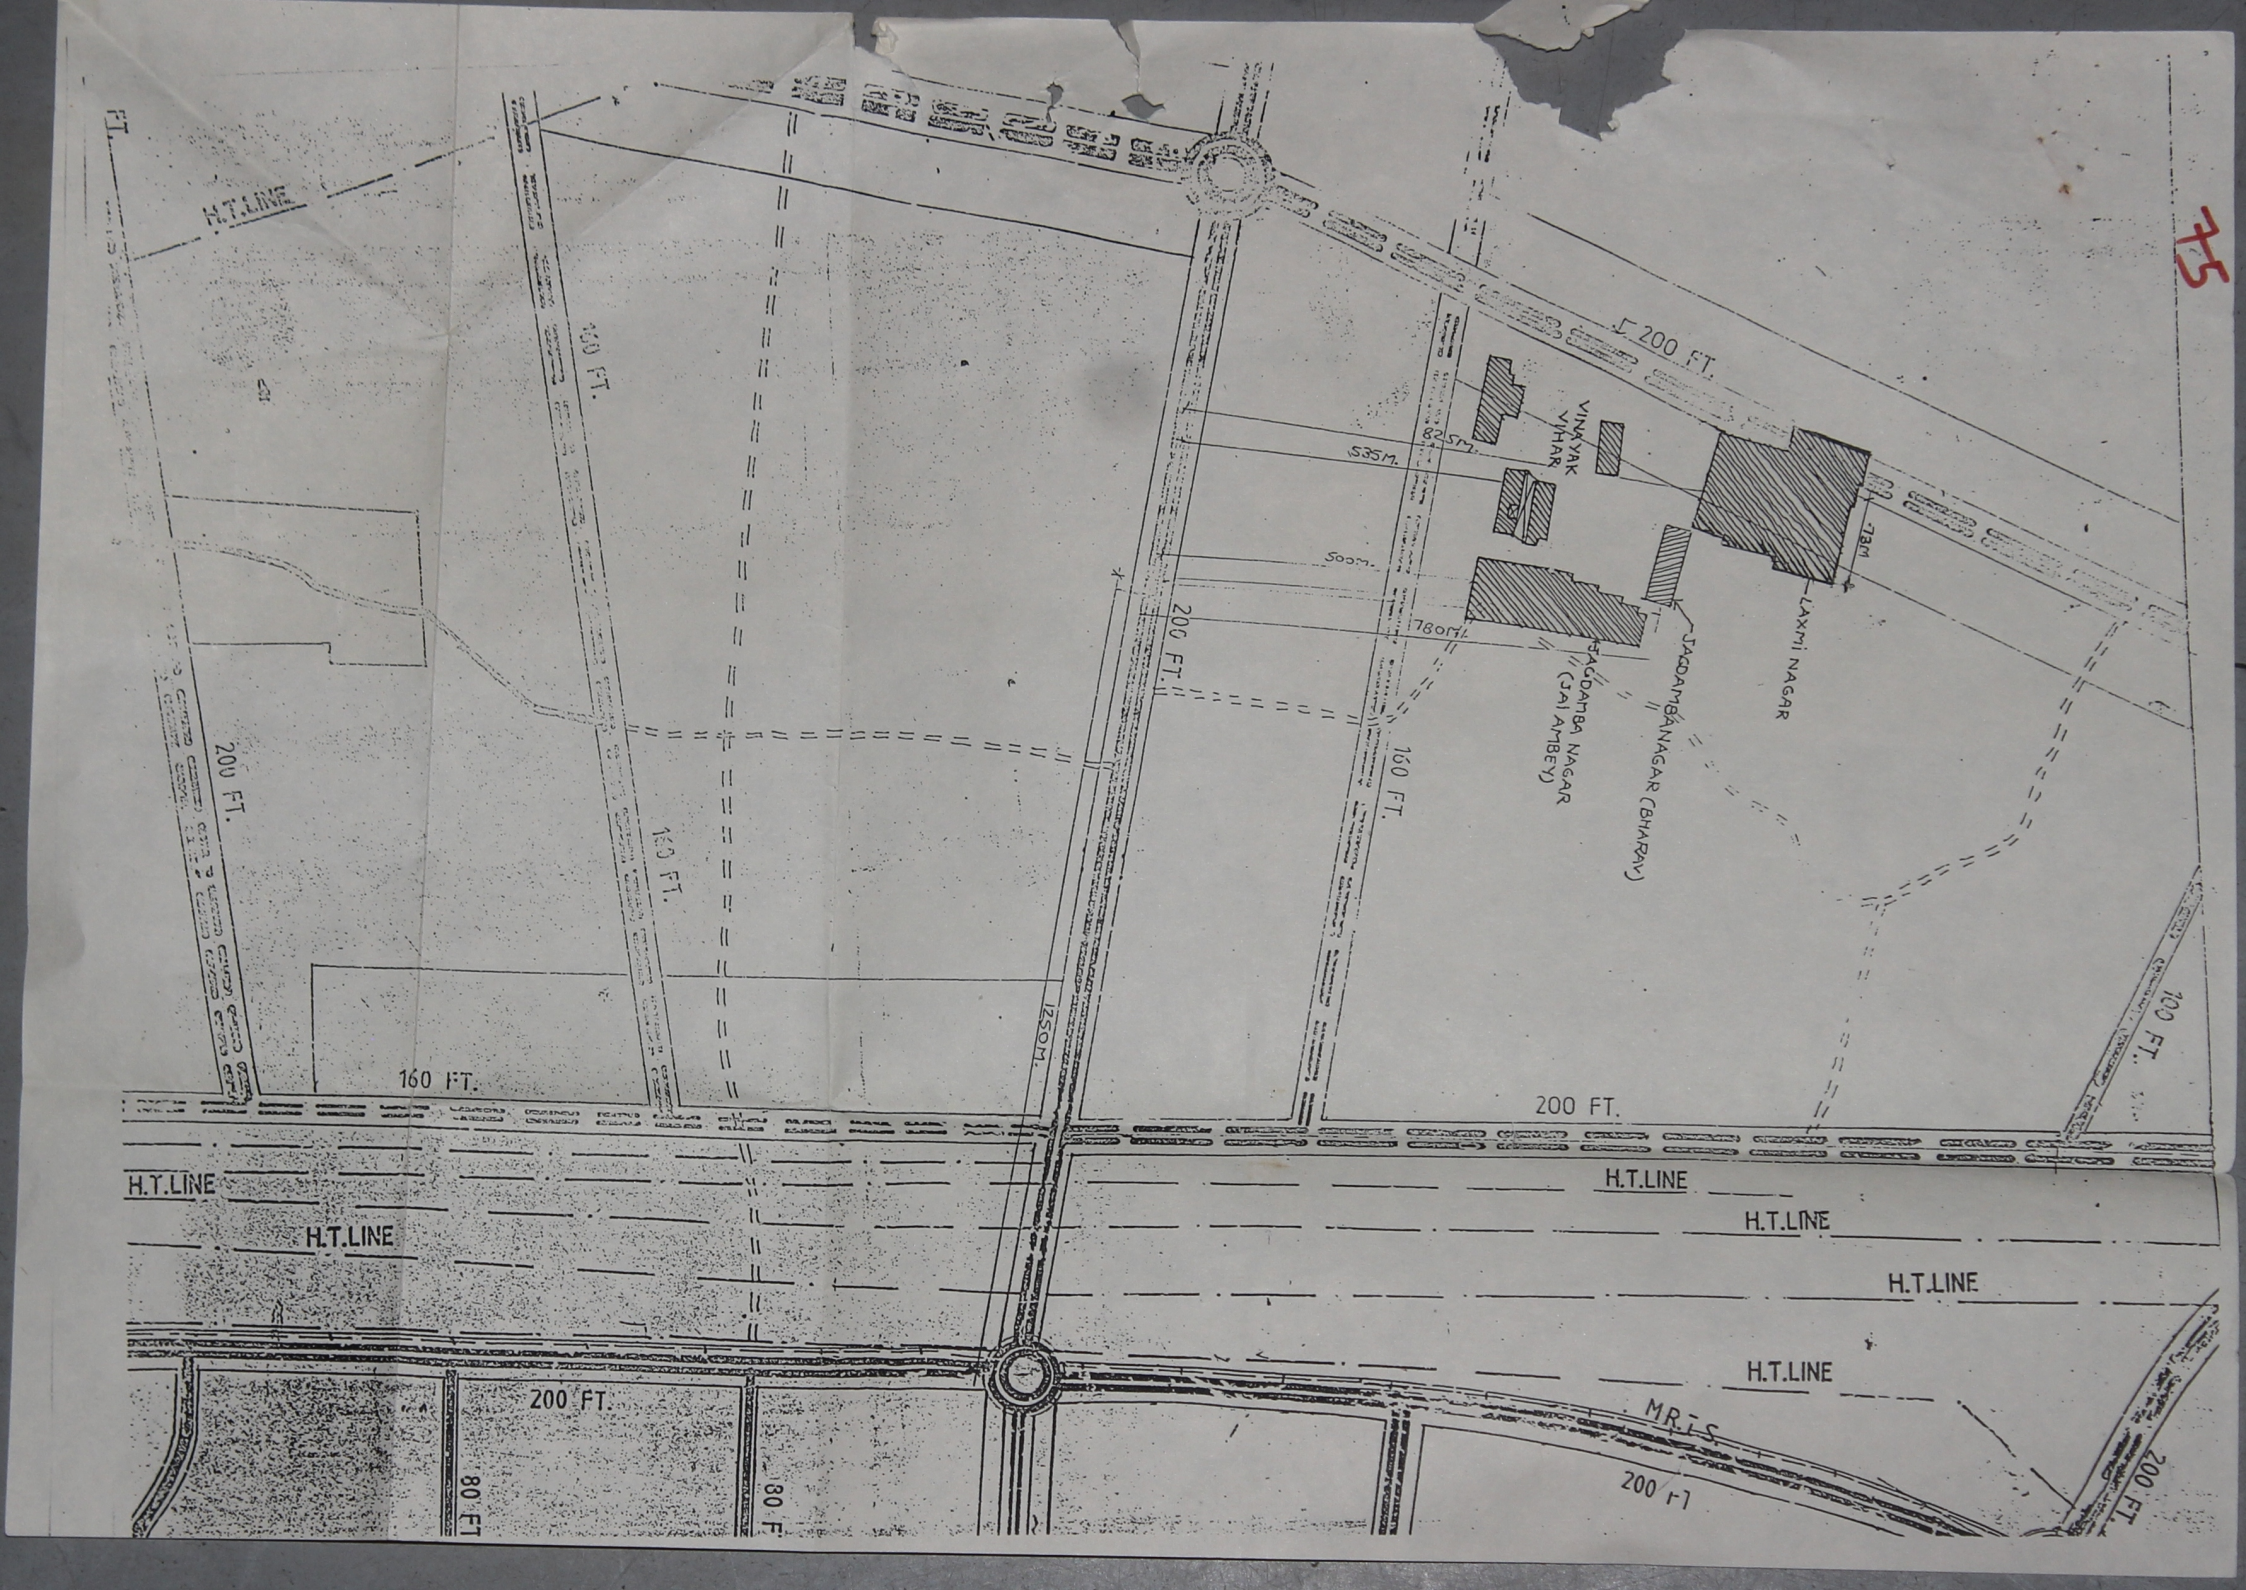
89.

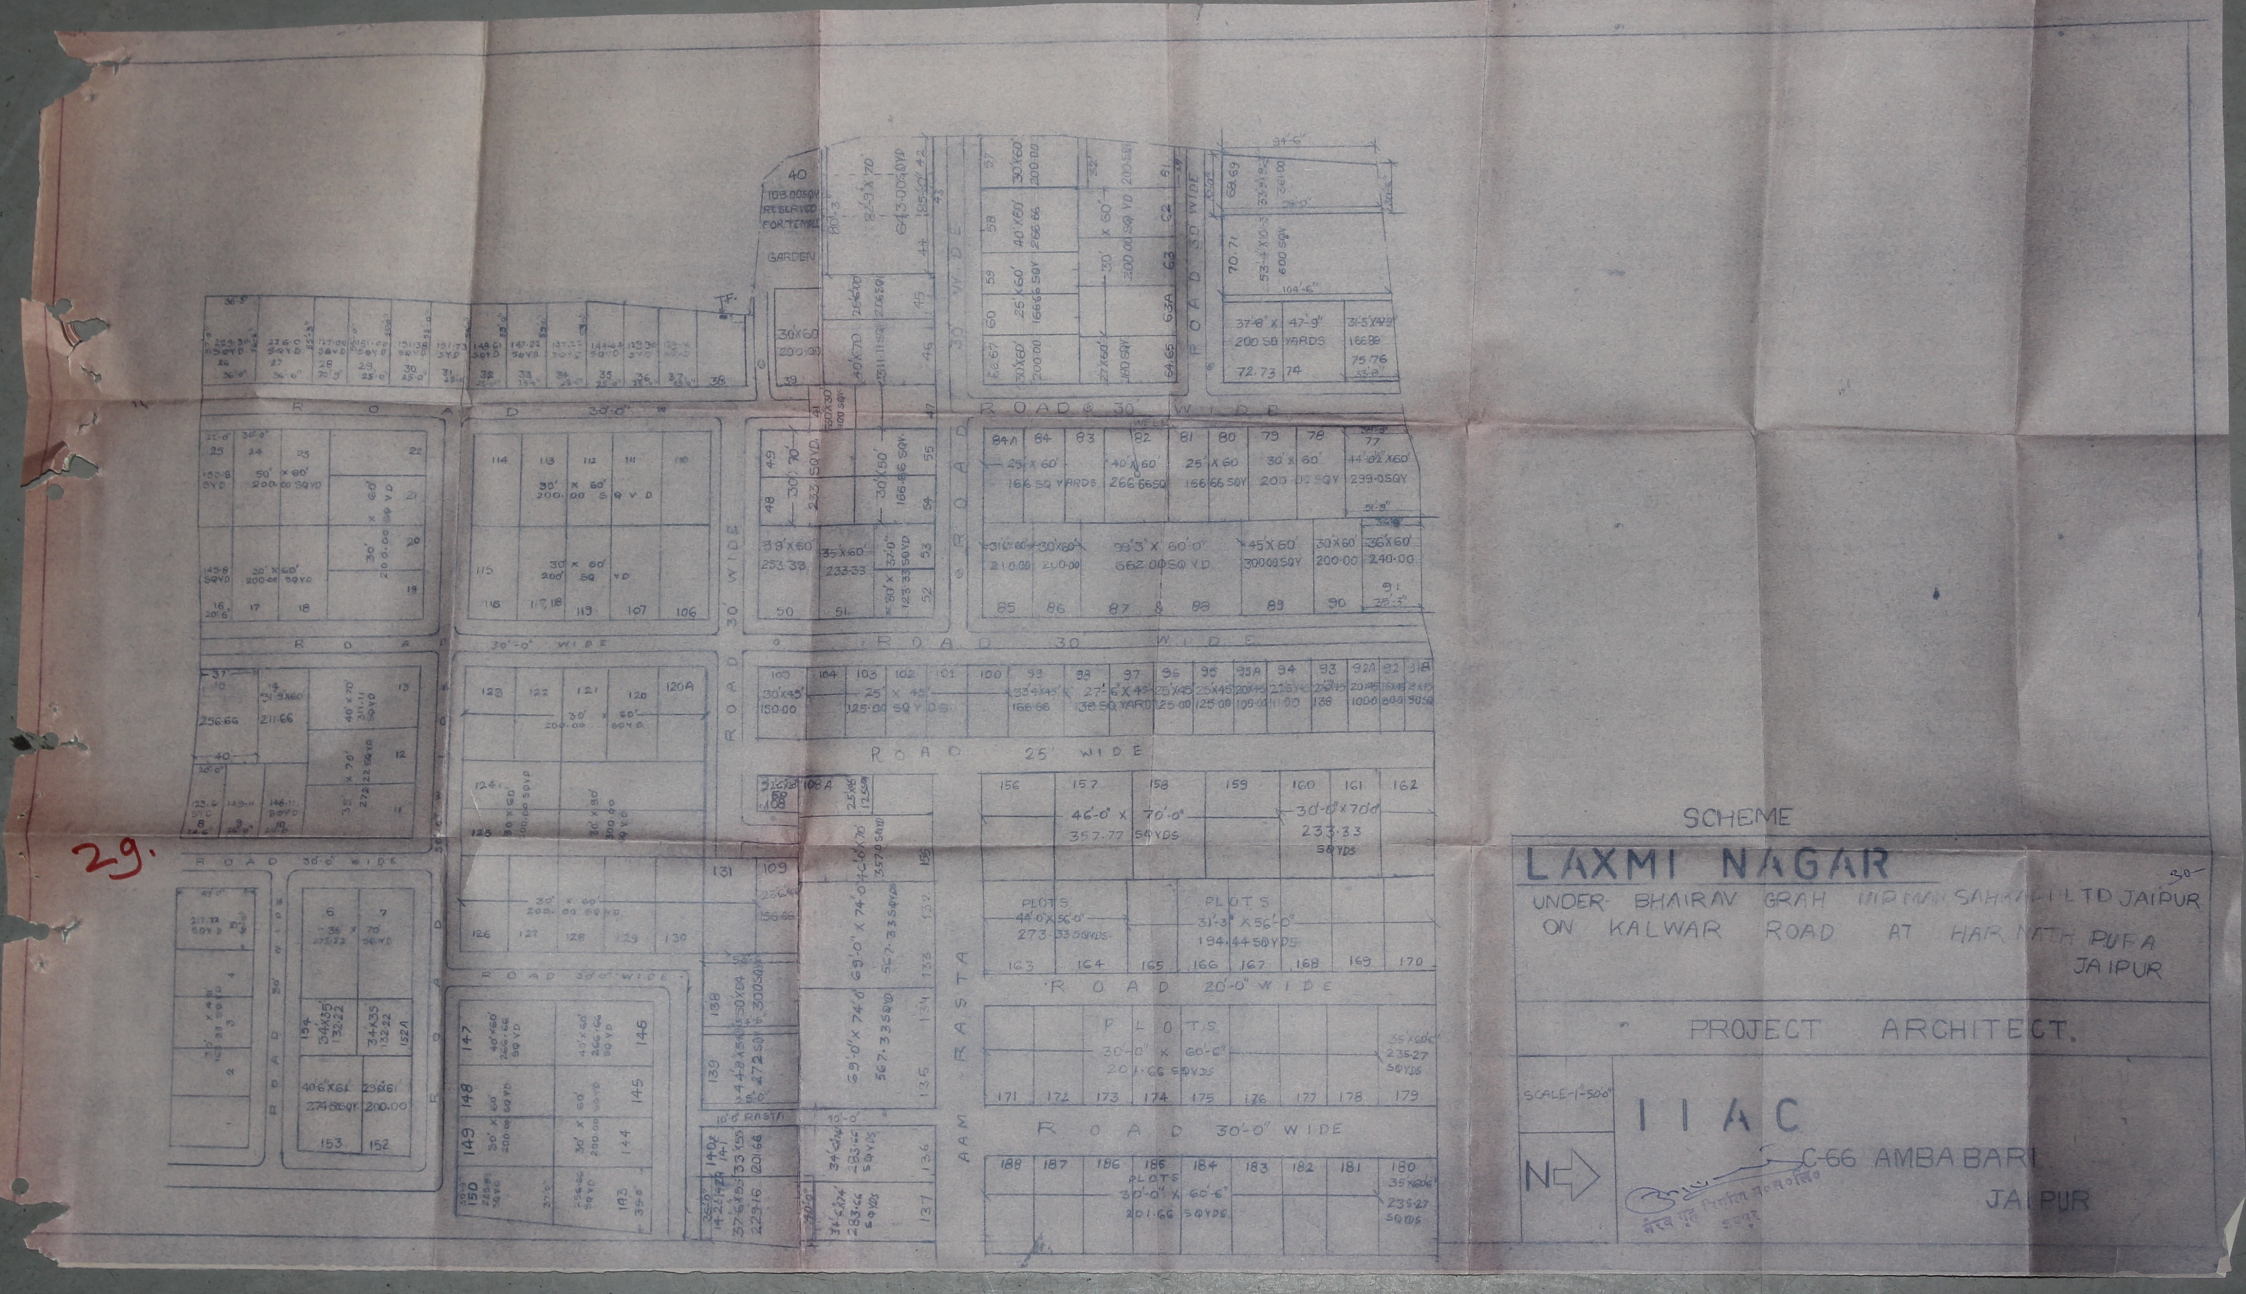

40
108.00 SQYD
RESERVED FOR TEMPLE
GARDEN
643.00 SQYD
ROAD 30' WIDE
ROAD 30' WIDE
ROAD 30' WIDE
ROAD 30' WIDE
ROAD 30' WIDE
ROAD 30' WIDE
ROAD 30'-0" WIDE
ROAD 30'-0" WIDE
ROAD 25' WIDE
ROAD 20'-0" WIDE
ROAD 30'-0" WIDE
10'-0" RASTA
AAM RASTA
30'-0" WIDE
30'-0" WIDE
30'-0" WIDE


SCHEME
LAXMI NAGAR
UNDER BHAIRAV GRAH NIRMAN SAHKARI LTD
ON KALWAR ROAD AT HARMADA PURA
JAIPUR
PROJECT ARCHITECT
SCALE-1"=50'-0"
N
I I A C
C-66 AMBABARI
JAIPUR
ROAD 30' WIDE
ROAD 25' WIDE
ROAD 20'-0" WIDE
ROAD 30'-0" WIDE
RASTA


SCHEME
LAXMI NAGAR
UNDER BHAIRAV GRAH NIRMAN SAHKARI LTD JAIPUR
ON KALWAR ROAD AT HARI NATH PURA
JAIPUR
PROJECT ARCHITECT
SCALE-1-500
N
IIAC
C-66 AMBABARI
JAIPUR.
ROAD 30' WIDE
ROAD 25' WIDE
ROAD 20'-0" WIDE
PLOTS
RESERVED FOR TEMPLE
GARDEN
RASTA


H.T.LINE
160 FT.
200 FT.
VINAYAK VIHAR
825M.
535M.
500M.
780M.
JAGDAMBA NAGAR (JAI AMBEY)
JAGDAMBA NAGAR (BHARAV)
LAXMI NAGAR
73M.
1250M.
H.T.LINE
H.T.LINE
H.T.LINE
H.T.LINE
H.T.LINE
MRTS
80 FT
200 FT


H.T.LINE
160 FT.
200 FT.
160 FT.
200 FT.
160 FT.
1250M.
200 FT.
VINAYAK VIHAR
535M.
500M.
780M.
JAGDAMBA NAGAR (JAI AMBEY)
JAGDAMBA NAGAR (BHARAV)
LAXMI NAGAR
200 FT.
160 FT.
200 FT.
H.T.LINE
H.T.LINE
H.T.LINE
H.T.LINE
H.T.LINE
H.T.LINE
200 FT.
80 FT
80 FT
MRTS
200 FT
200 FT.


SCHEME
LAXMI NAGAR
UNDER BHAIRAV GRAH NIRMAN SAHAKARI LTD JAIPUR
ON KALWAR ROAD AT HARNATH PURA
JAIPUR
PROJECT ARCHITECT.
SCALE-1-500'
N
IIAC
C-66 AMBABARI
JAIPUR
ROAD 30'-0" WIDE
ROAD 25' WIDE
ROAD 20'-0" WIDE
10'-0" RASTA
AAM RASTA
GARDEN
29.