
219

REGD.NO. 2564.L

AM OF PLOTS AND SHOPS ON KH.NO. 874 & 878 AT KHATIPURA ROAD, JHOTWARA OF GULAB BARI BHAWAN NIRMAN SAHAKARI SAMITI LTD. JAIPUR

SCALE 50'-0" = 1'-0"

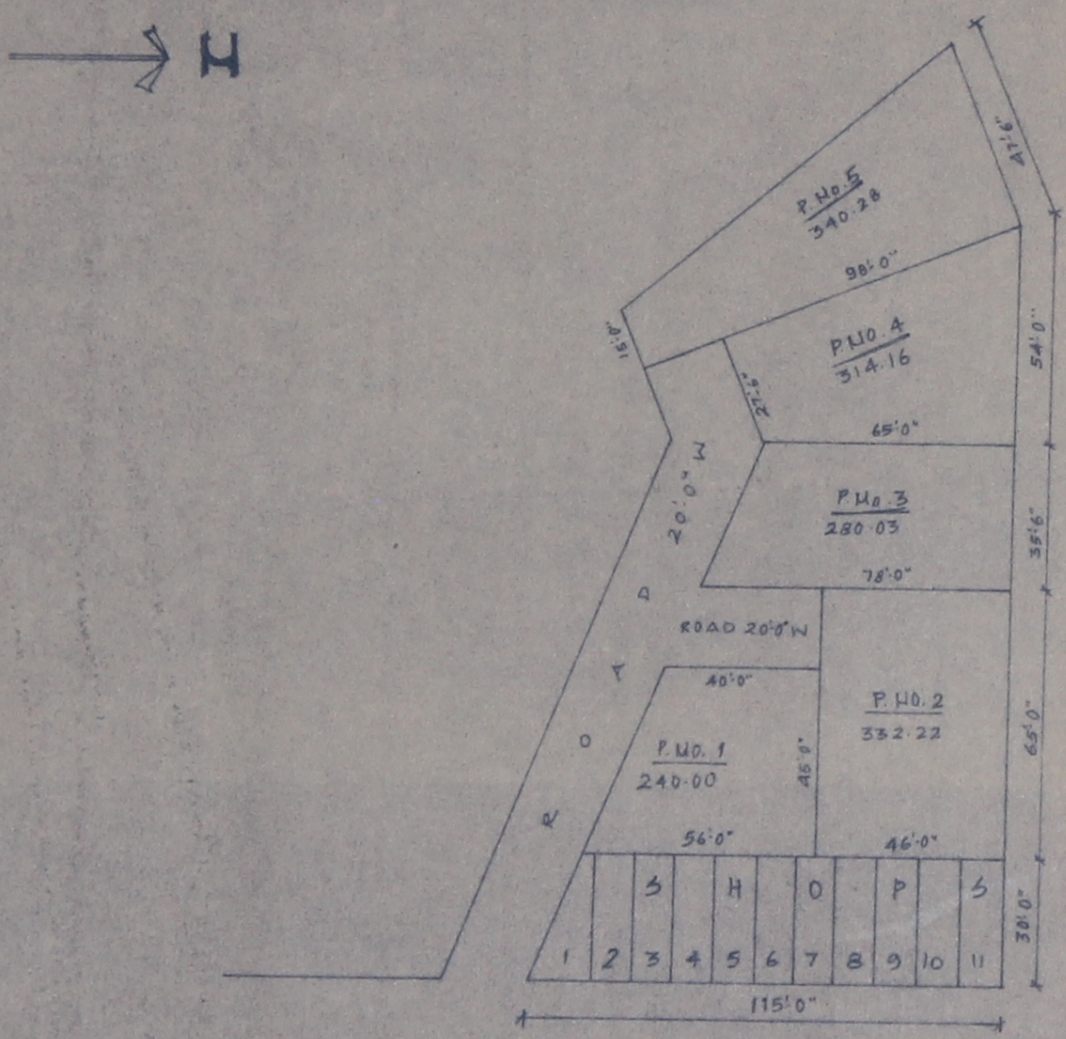

ROAD 100'-0" WIDE

1.	AREA UNDER PLOTS	1586.86	SQ.YDS
2.	AREA UNDER SHOPS	361.66	SQ.YDS
3	AREA UNDER ROADS	522.22	SQ.YDS
4	TOTAL AREA	2470.74	SQ.YDS


गुलाब बाड़ी भवन निर्माण सहकारी समिति लि०
जयपुर

220

REGD.NO. 2564.L

PLAN OF PLOTS AND SHOPS ON KH.NO. 874 & 878 AT KHATIPURA ROAD, JHOTWARA OF GULAB BARI BHAWAN NIRMAN SAHAKARI SAMITI LTD. JAIPUR


SCALE 50'0" = 1'0"

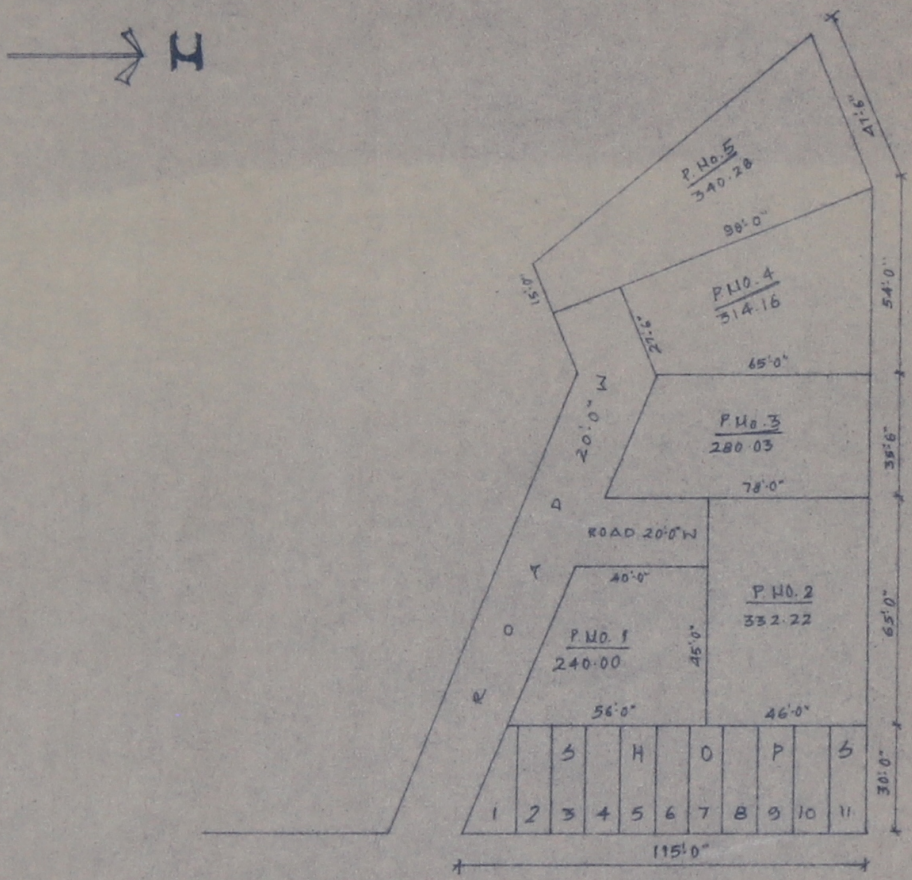


ROAD 100'0" WIDE

1.	AREA UNDER PLOTS	1586.86	SQ.YDS
2.	AREA UNDER SHOPS	361.66	SQ.YDS
3.	AREA UNDER ROADS	522.22	SQ.YDS
4.	TOTAL AREA	2470.74	SQ.YDS


गुलाब बाड़ी [illegible] सहकारी समिति लि०
जयपुर

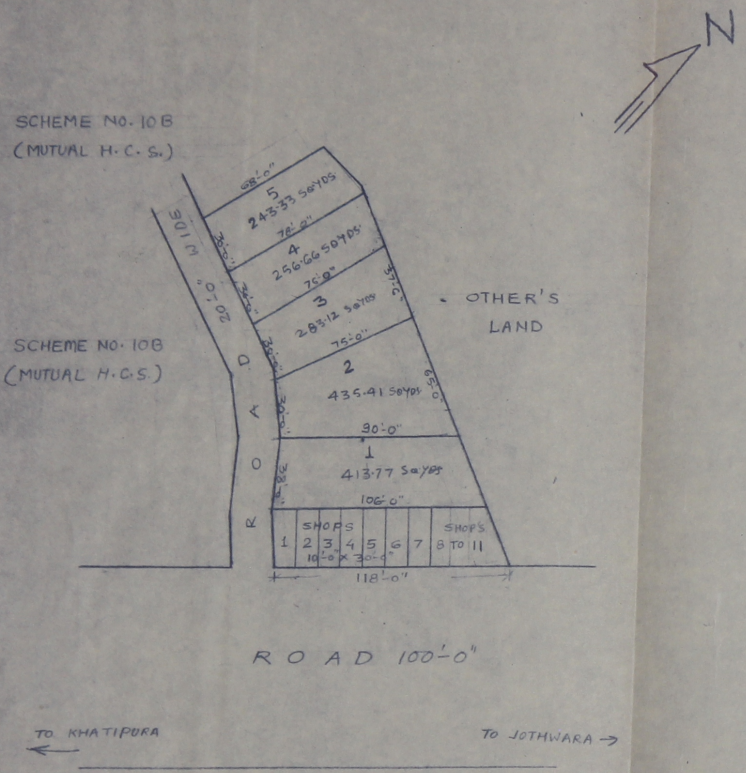

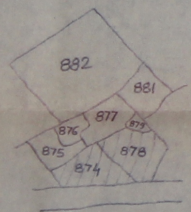

KHASARA PLAN

SCALE :- 1" = 330'-0"

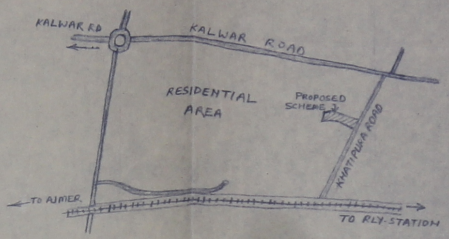

KEY-PLAN

NOT TO SCALE

AREA SCHEDULE

1. PLOT'S AREA	=	1632.29 SQ.YDS.	67.35%
2. ROAD AREA	=	417.77 SQ.YDS.	17.25 %
3. SHOP'S AREA (10'-0"x30'-0")		373.33 SQ.YDS.	15.40%
TOTAL AREA	=	2423.39 SQ.YDS.	100.00%


सचिव
गुलाब बाड़ी भवन निर्माण सहकारी समिति लि.
जयपुर

PLAN OF PLOTS & SHOPS ON K.No. 874 & 878 AT KHATIPURA ROAD, JAIPUR OF GULAB BARI BHAWAN NIRMAN SAHAKARI SAMITI. LTD. JAIPUR

SCALE : 1" = 50'-0"

22

SCHEME NO. 10B
(MUTUAL H.C.S.)

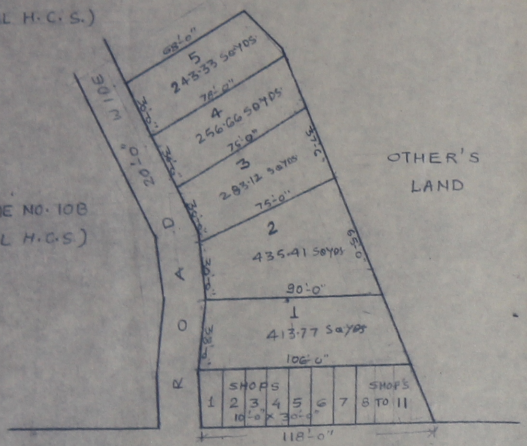

SCHEME NO. 10B
(MUTUAL H.C.S.)


OTHER'S LAND

N


ROAD 100'-0"

TO KHATIPURA ←

→ TO JOTHWARA

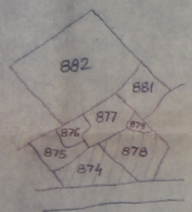

KHASARA PLAN
SCALE : 1" = 330'-0"

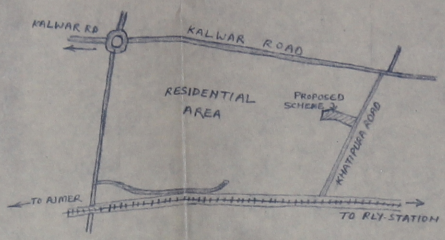

KEY-PLAN
NOT TO SCALE

AREA SCHEDULE


1. PLOT'S AREA	=	1632.29 SQ.YDS.	67.35%
2. ROAD AREA	=	417.77 SQ.YDS.	17.25 %
3. SHOP'S AREA (10'-0"X30'-0")	=	373.33 SQ.YDS.	15.40%
TOTAL AREA	=	2423.39 SQ.YDS.	100.00%,

गुलाब बाड़ी भवन निर्माण सहकारी समिति लि.
जयपुर।

PLAN OF PLOTS & SHOPS ON K.No. 874 & 878 AT KHATIPURA ROAD, JAIPUR OF GULAB BARI BHAWAN NIRMAN SAHAKARI SAMITI. LTD. JAIPUR

SCALE : 1" = 50'-0"


~~Book~~ 223

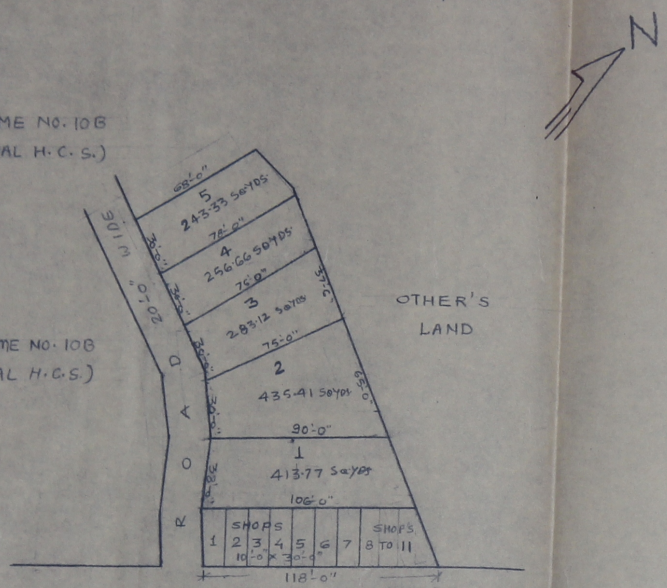



KHASARA PLAN

SCALE :- 1" = 330'-0"

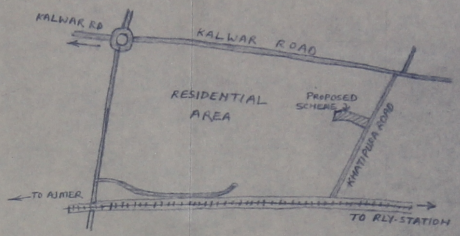

KEY-PLAN

NOT TO SCALE

AREA SCHEDULE


1. PLOT'S AREA	=	1632.29 SQ.YDS.	67.35%
2. ROAD AREA	=	417.77 SQ.YDS.	17.25 %
3. SHOP'S AREA (10'-0" x 30'-0")		373.33 SQ.YDS.	15.40%
TOTAL AREA	=	2423.39 SQ.YDS.	100.00%

गुलाब बाड़ी भवन निर्माण सहकारी समिति लि.
जयपुर।

PLAN OF PLOTS & SHOPS ON K.No. 874 & 878 AT KHATIPURA ROAD, JAIPUR OF GULAB BARI BHAWAN NIRMAN SAHAKARI SAMITI. LTD. JAIPUR

SCALE : 1" = 50'-0"


224

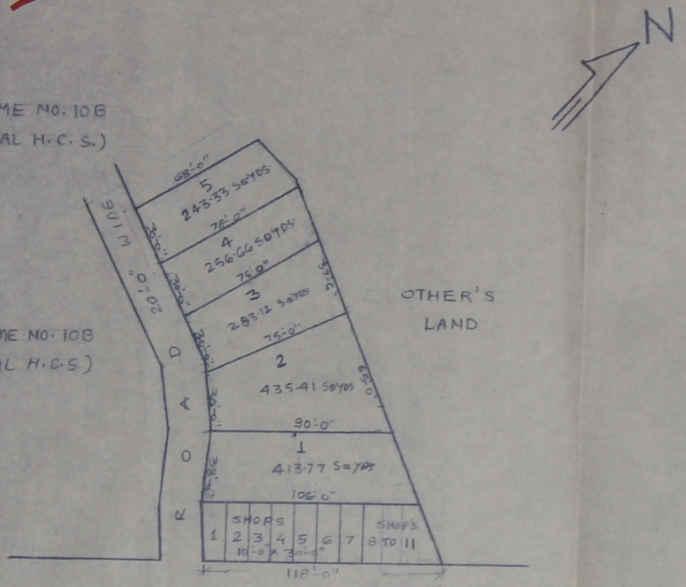



KHASARA PLAN

SCALE :- 1" = 330'-0"

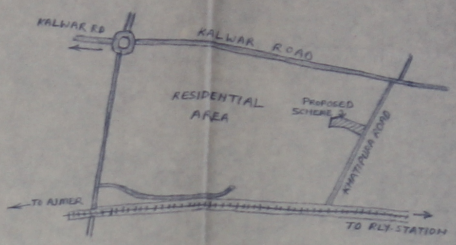

KEY-PLAN

NOT TO SCALE

AREA SCHEDULE


1. PLOT'S AREA	=	1632.29 SQ.YDS.	67.35%
2. ROAD AREA	=	417.77 SQ.YDS.	17.25 %
3. SHOP'S AREA (10'-0"X30'-0")		373.33 SQ.YDS.	15.40%
TOTAL AREA	=	2423.39 SQ.YDS.	100.00%


गुलाब बाड़ी भवन निर्माण सहकारी समिति लि०

PLAN OF PLOTS & SHOPS ON K.No. 874 & 878 AT KHATIPURA ROAD, JAIPUR OF GULAB BARI BHAWAN NIRMAN SAHAKARI SAMITI. LTD. JAIPUR

SCALE : 1" = 50'-0"


225

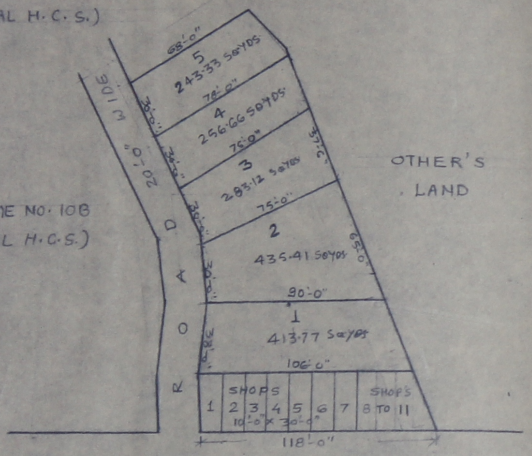

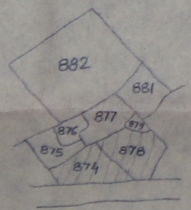

KHASARA PLAN

SCALE :- 1" = 330'-0"

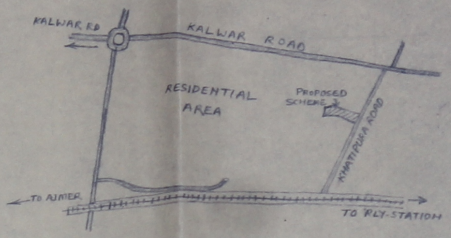

KEY-PLAN

NOT TO SCALE

AREA SCHEDULE

1. PLOT'S AREA	=	1632.29 SQ.YDS.	67.35%
2. ROAD AREA	=	417.77 SQ.YDS.	17.25 %
3. SHOP'S AREA (10'0"X30'0")		373.33 SQ.YDS.	15.40%
TOTAL AREA	=	2423.39 SQ.YDS.	100.00%

PLAN OF PLOTS & SHOPS ON K.No. 874 & 878 AT KHATIPURA ROAD, JAIPUR OF GULAB BARI BHAWAN NIRMAN SAHAKARI SAMITI. LTD. JAIPUR


SCALE : 1" = 50'-0"


19-अगस्त-सं/सं/81

सहायक

गुलाब बाड़ी भवन निर्माण सहकारी समिति लि०
जयपुर


226

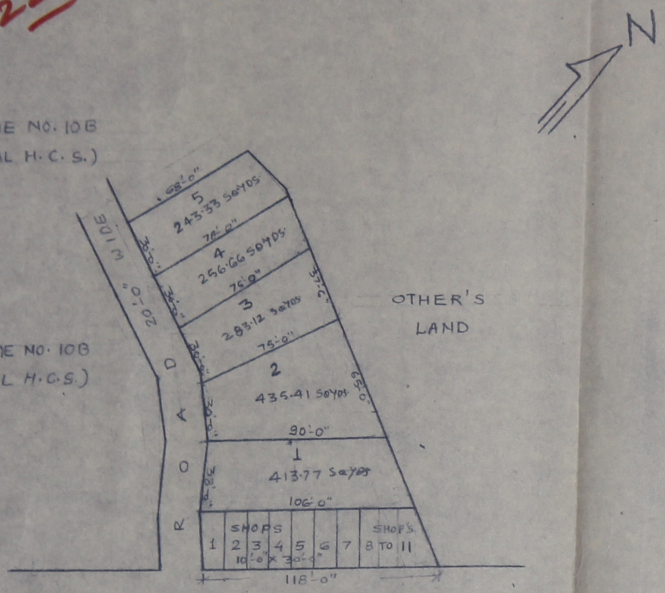

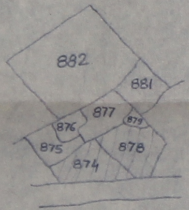

KHASARA PLAN

SCALE :- 1" = 330'-0"

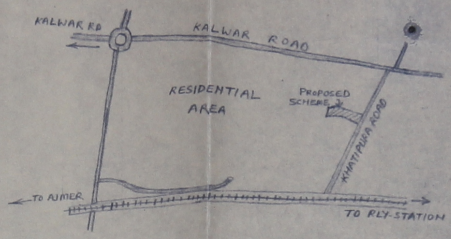

KEY-PLAN

NOT TO SCALE

AREA SCHEDULE


1. PLOT'S AREA	=	1632.29 SQ.YDS.	67.35%
2. ROAD AREA	=	417.77 SQ.YDS.	17.25 %
3. SHOP'S AREA (10'-0" X 30'-0")		373.33 SQ.YDS.	15.40%
TOTAL AREA	=	2423.39 SQ.YDS.	100.00%

PLAN OF PLOTS & SHOPS ON K.No. 874 & 878 AT KHATIPURA ROAD, JAIPUR OF GULAB BARI BHAWAN NIRMAN SAHAKARI SAMITI. LTD. JAIPUR

SCALE : 1" = 50'-0"

गुलाब बाड़ी भवन निर्माण सहकारी समिति लि०

197

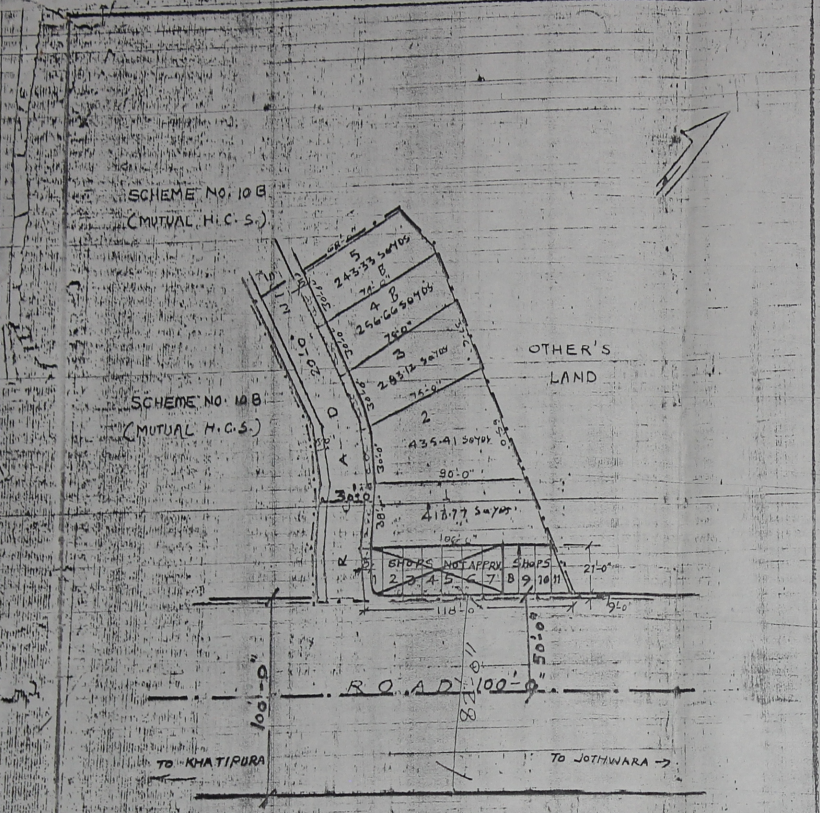




KHASA PLAN

SCALE :- 33040"

241

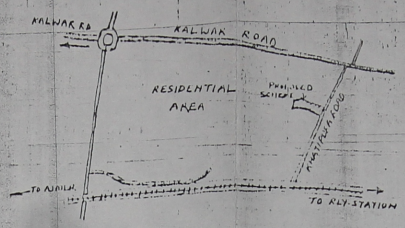

KEY-PLAN

NOT TO SCALE

AREA SCHEDULE :-

1. PLOTS AREA	1544.52 SQ.YDS.	63.73 %
2. ROAD AREA	635.21 SQ.YDS.	26.22 %
3. SHOPS AREA (8 TO 11 APPROVED)	92.00 SQ.YDS.	3.80 %
SHOPS AREA (1 TO 7 NOT APPROVED)	151.66 SQ.YDS.	6.25 %
TOTAL AREA	2423.39 SQ.YD.	100.00 %

योजना की भूमि की जांच की गई। भूमि की 90 की की भागवाली की जा चुकी है तथा यह भूमि पाधिकरण में सिहित हो चुकी है।

उपायुक्त, जोन बी-3

योजना की भूमि की तकनीकी जांच मेरे द्वारा की गई।

सहायक नगर नियोजक, जोन बी-3

योजना की भूमि की मौके की जांच मेरे द्वारा की गई।

कनिष्ठ अभियन्ता / सर्वेयर, जोन बी-3

जे.डी.ए. की द्वितीय (कॉपरेटिव) की बैठक सं 28/2001 दि. 6 व 8.10.2001 की अनुपालना में योजना मानचित्र जारी किया गया।

29/11/01

उप नगर नियोजक (कॉपरेटिव)

REVISED PLAN OF PLOTS & SHOPS ON K.No. 874 & 878 AT KHATIPURA ROAD, JAIPUR OF GULAB BARI BHAWAN NIRMAN SAHAKARI SAMITI, LTD. JAIPUR

SCALE : 1" = 50'-0"

GATEWAY

186


24




150662
357

179

17

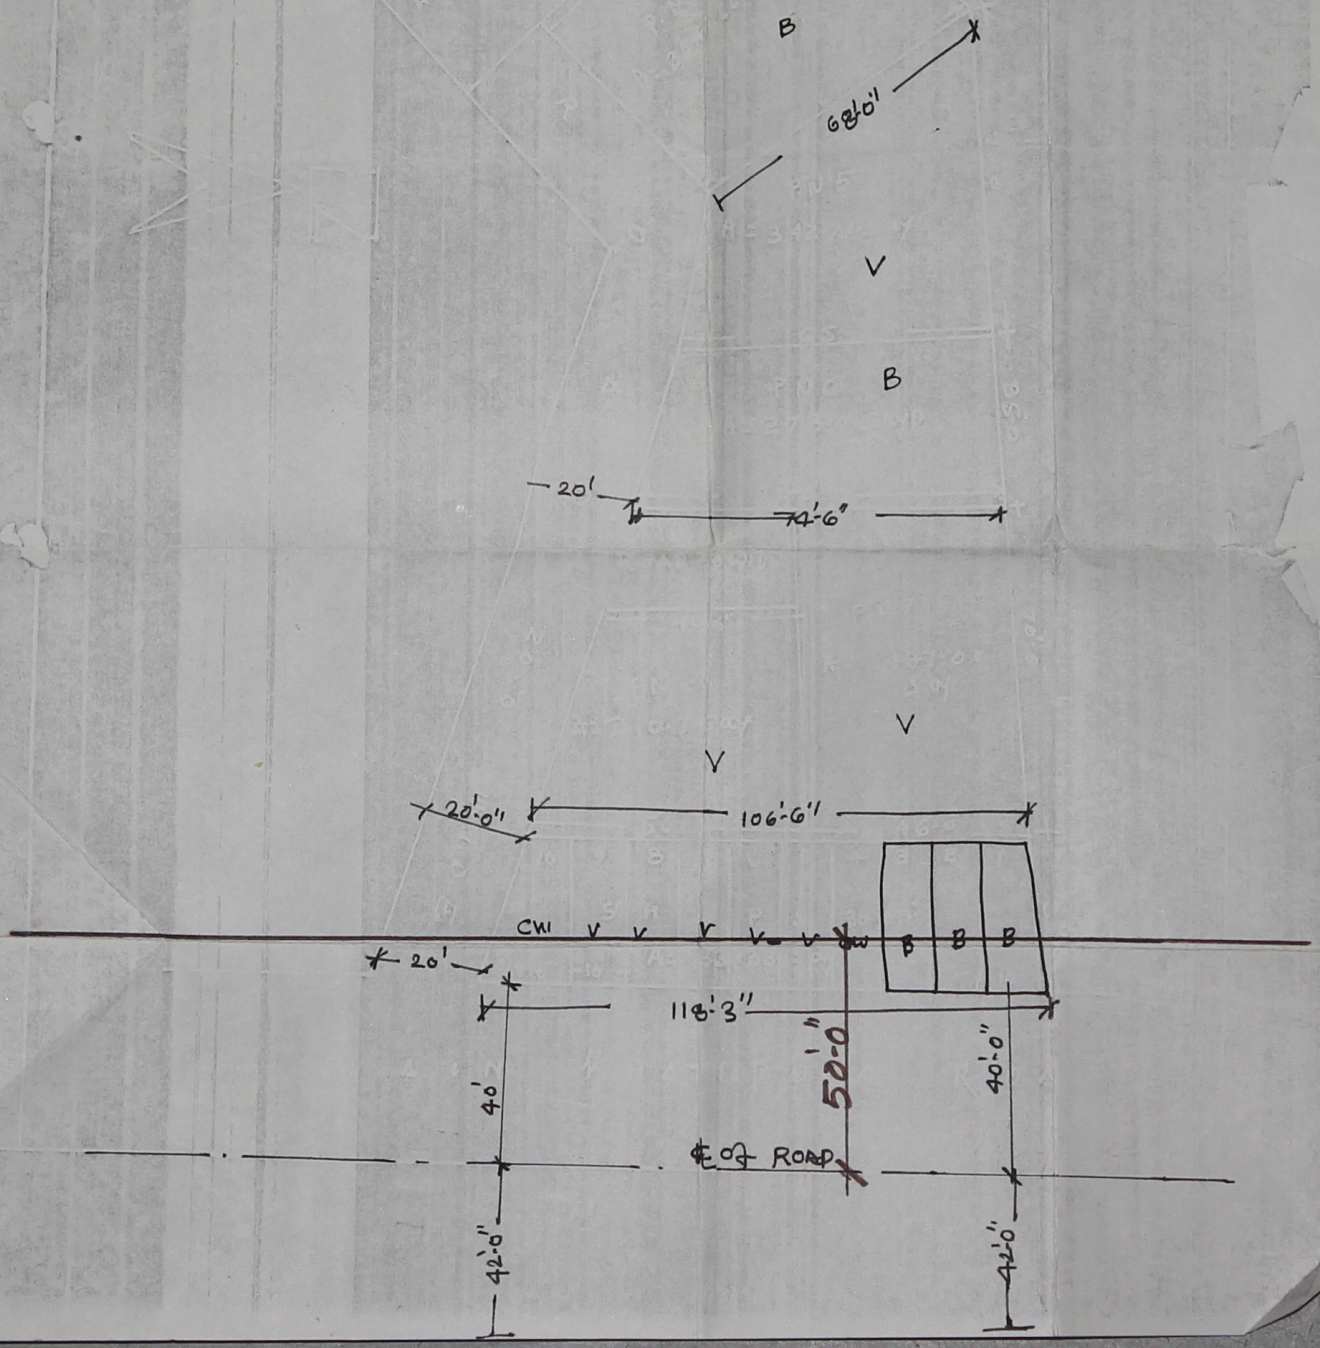
B
66'-0"
V
B
20'
74'-6"
V
V
20'-0"
106'-6"
CWI
B
B
B
20'
118'-3"
50'-0"
40'-0"
40'
℄ of ROAD
42'-0"
42'-0"

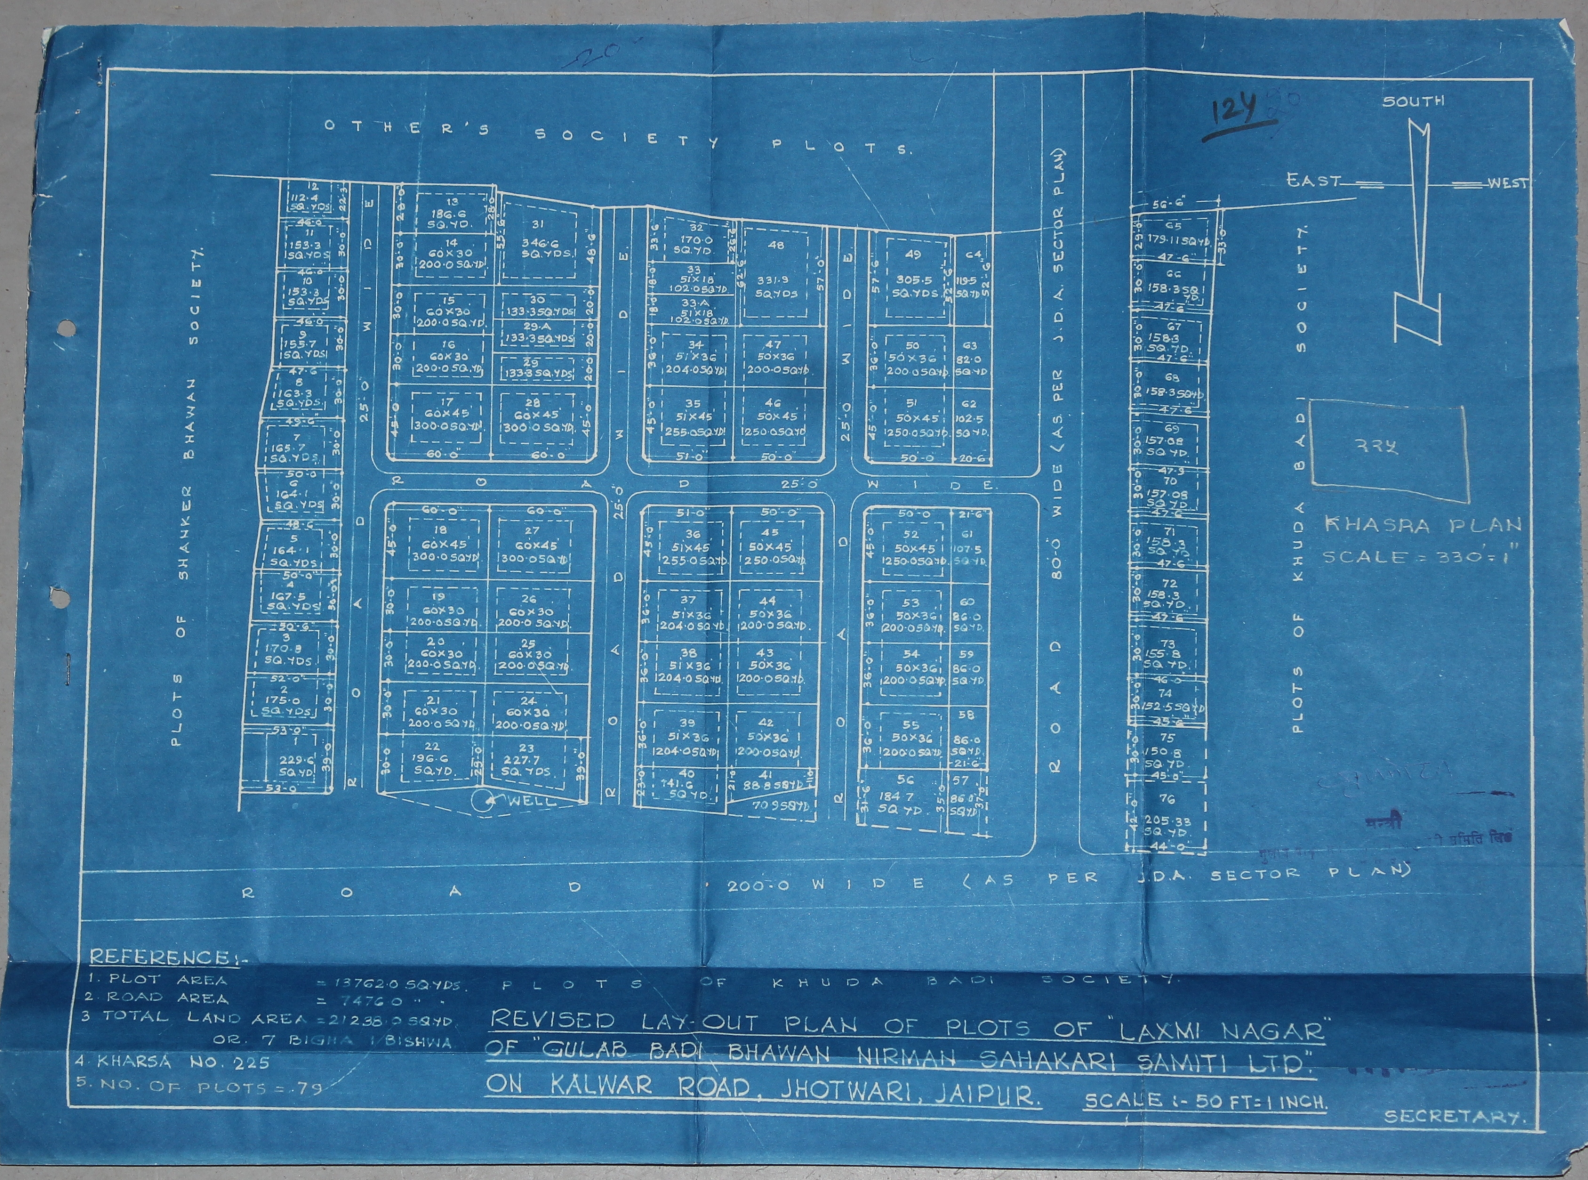


REFERENCES:-

1. PLOT AREA = 13762.0 SQ.YDS.
2. ROAD AREA = 7476.0 " "
3. TOTAL LAND AREA = 21238.0 SQ.YD. OR. 7 BIGHA 1 BISHWA
4. KHARSA NO. 225
5. NO. OF PLOTS = 79

REVISED LAY-OUT PLAN OF PLOTS OF "LAXMI NAGAR" OF "GULAB BADI BHAWAN NIRMAN SAHAKARI SAMITI LTD." ON KALWAR ROAD, JHOTWARI, JAIPUR.

SCALE :- 50 FT = 1 INCH.

SECRETARY.

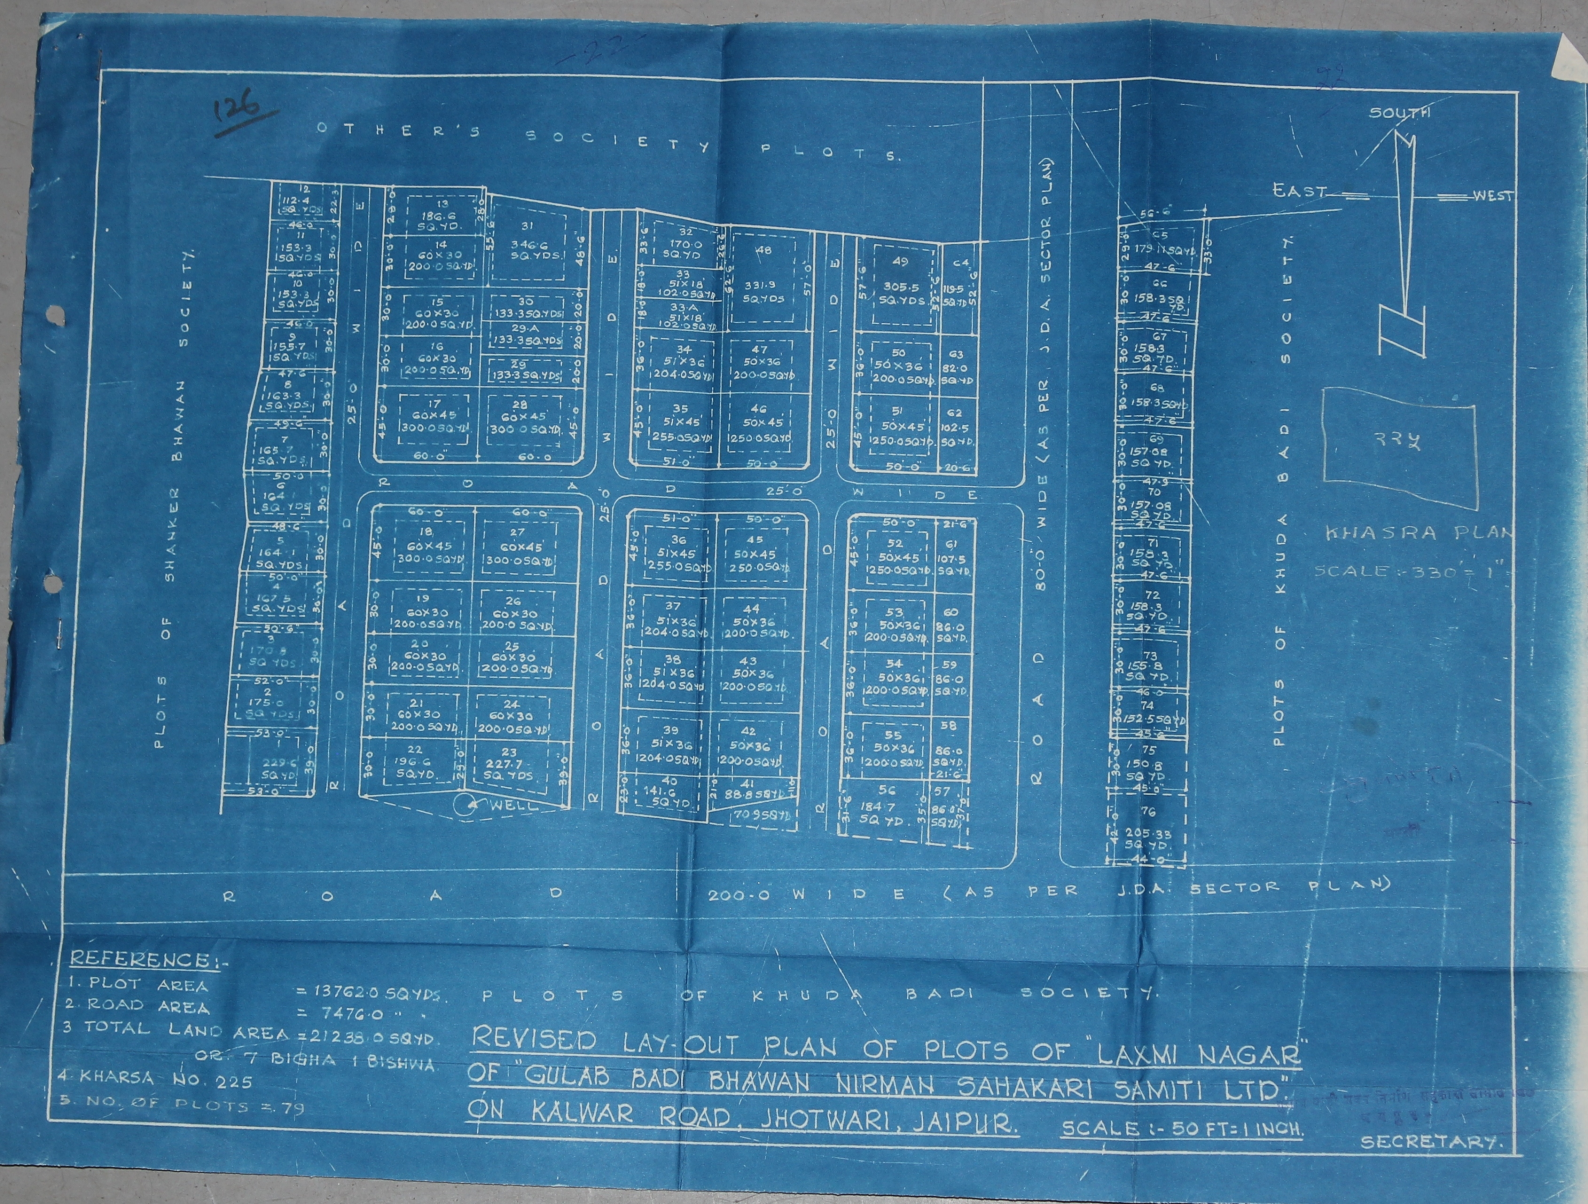

REFERENCE:-


1. PLOT AREA = 137620 SQYDS.
2. ROAD AREA = 74760 " .
3. TOTAL LAND AREA = 212380 SQYD. OR 7 BIGHA 1 BISHWA
4. KHARSA NO. 225
5. NO. OF PLOTS = 79

PLOTS OF KHUDA BADI SOCIETY.

REVISED LAY-OUT PLAN OF PLOTS OF "LAXMI NAGAR" OF "GULAB BADI BHAWAN NIRMAN SAHAKARI SAMITI LTD." ON KALWAR ROAD, JHOTWARI, JAIPUR.

SCALE :- 50 FT = 1 INCH.

SECRETARY.

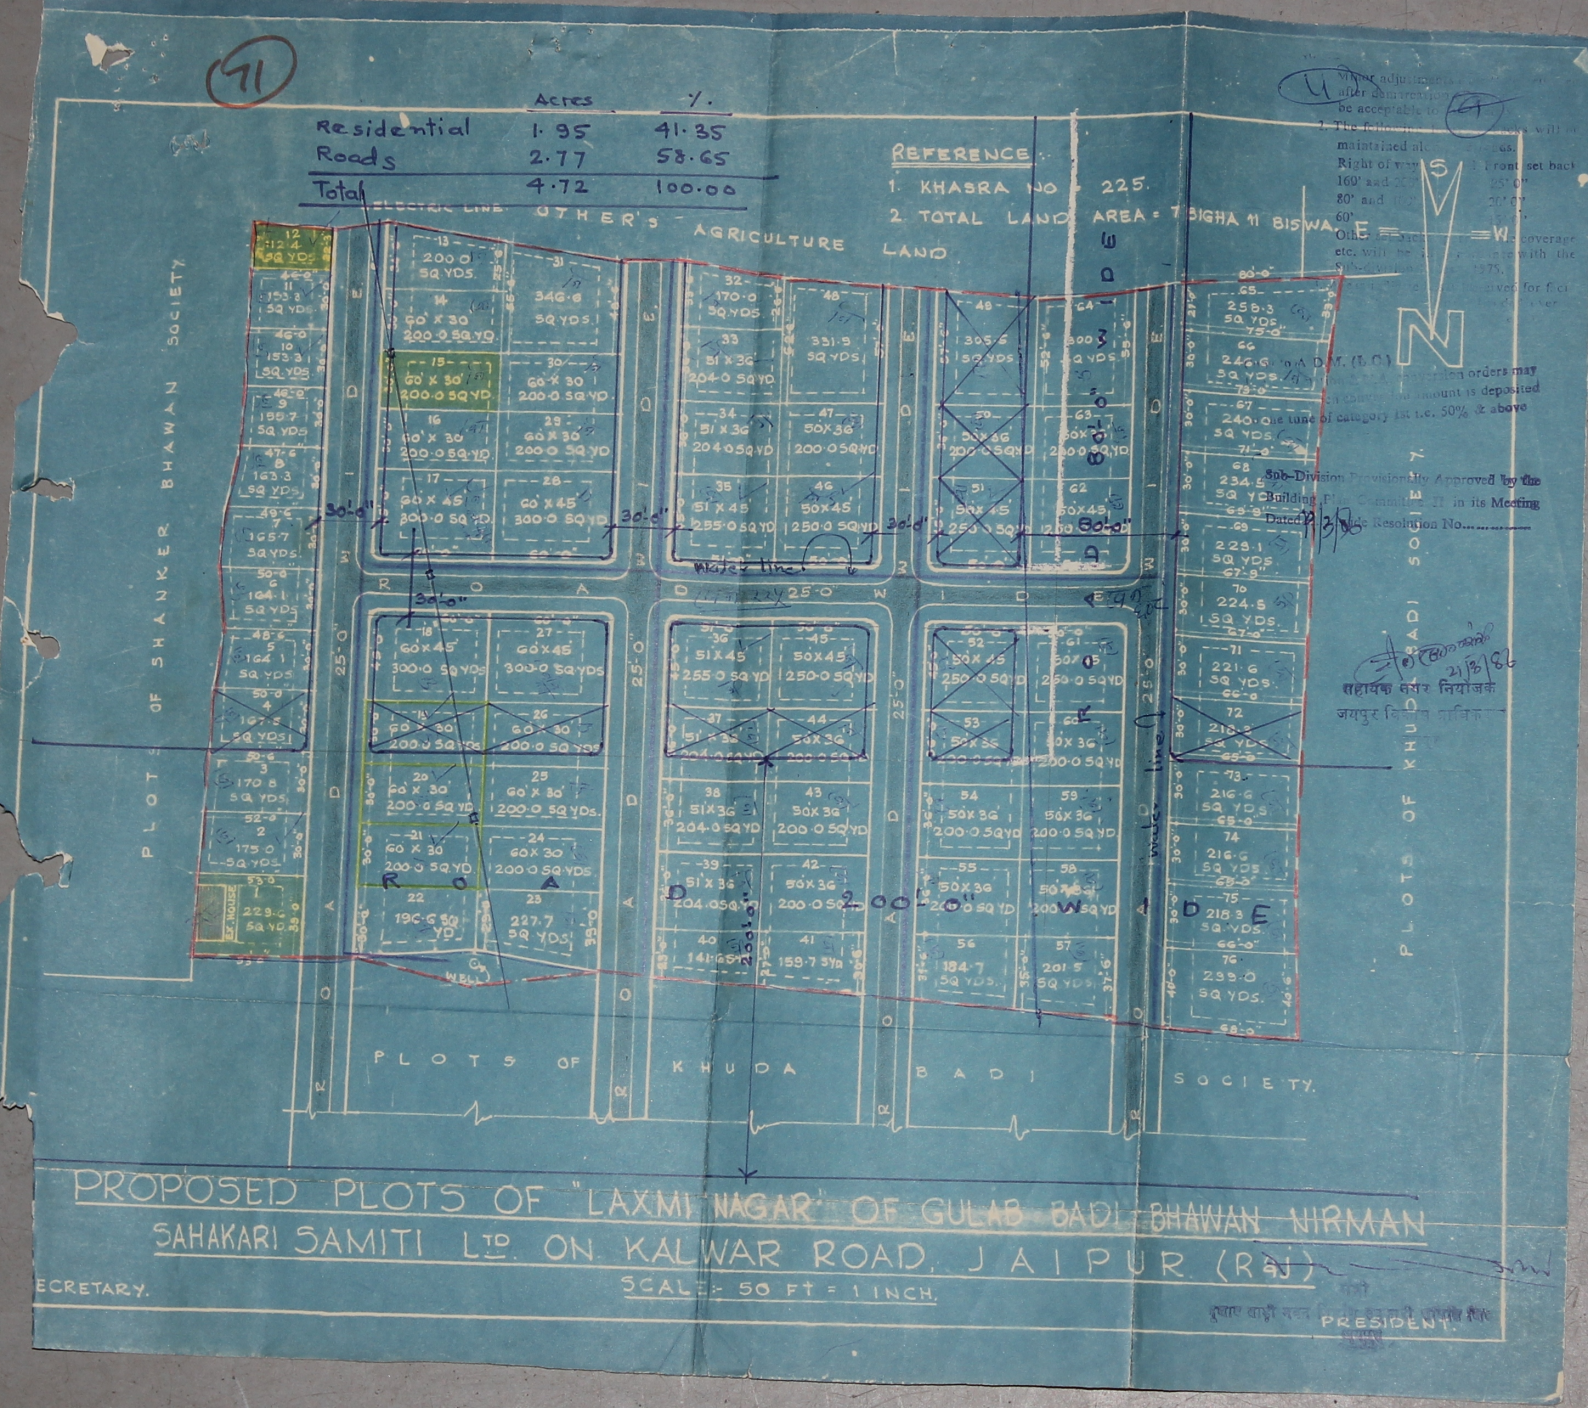
Acres
%
Residential 1.95 41.35
Roads 2.77 58.65
Total 4.72 100.00
REFERENCE
1. KHASRA NO - 225.
2. TOTAL LAND AREA = 7 BIGHA 11 BISWA
ELECTRIC LINE
OTHER's AGRICULTURE LAND
PLOT OF SHANKER BHAWAN SOCIETY
PLOTS OF KHUDA BADI SOCIETY
ROAD
Water Line
Sub-Division Provisionally Approved by the Building Committee in its Meeting Dated 21/3/86 Vide Resolution No.
सहायक नगर नियोजक
जयपुर विकास प्राधिकरण
PROPOSED PLOTS OF "LAXMI NAGAR" OF GULAB BADI BHAWAN NIRMAN SAHAKARI SAMITI LTD. ON KALWAR ROAD, JAIPUR (RAJ)
SCALE :- 50 FT = 1 INCH.
SECRETARY.
PRESIDENT.

245 16

PLAN OF PLOTS AND SHOPS IN KHASRA NO. 874 & 878 AT KHATIPURA ROAD JHOTWARA OF GULAB BARI BHAWAN NIRMAN SAHAKARI SAMITI L.T.D JAIPUR.-12.

