
29

MADINA NAGAR

29

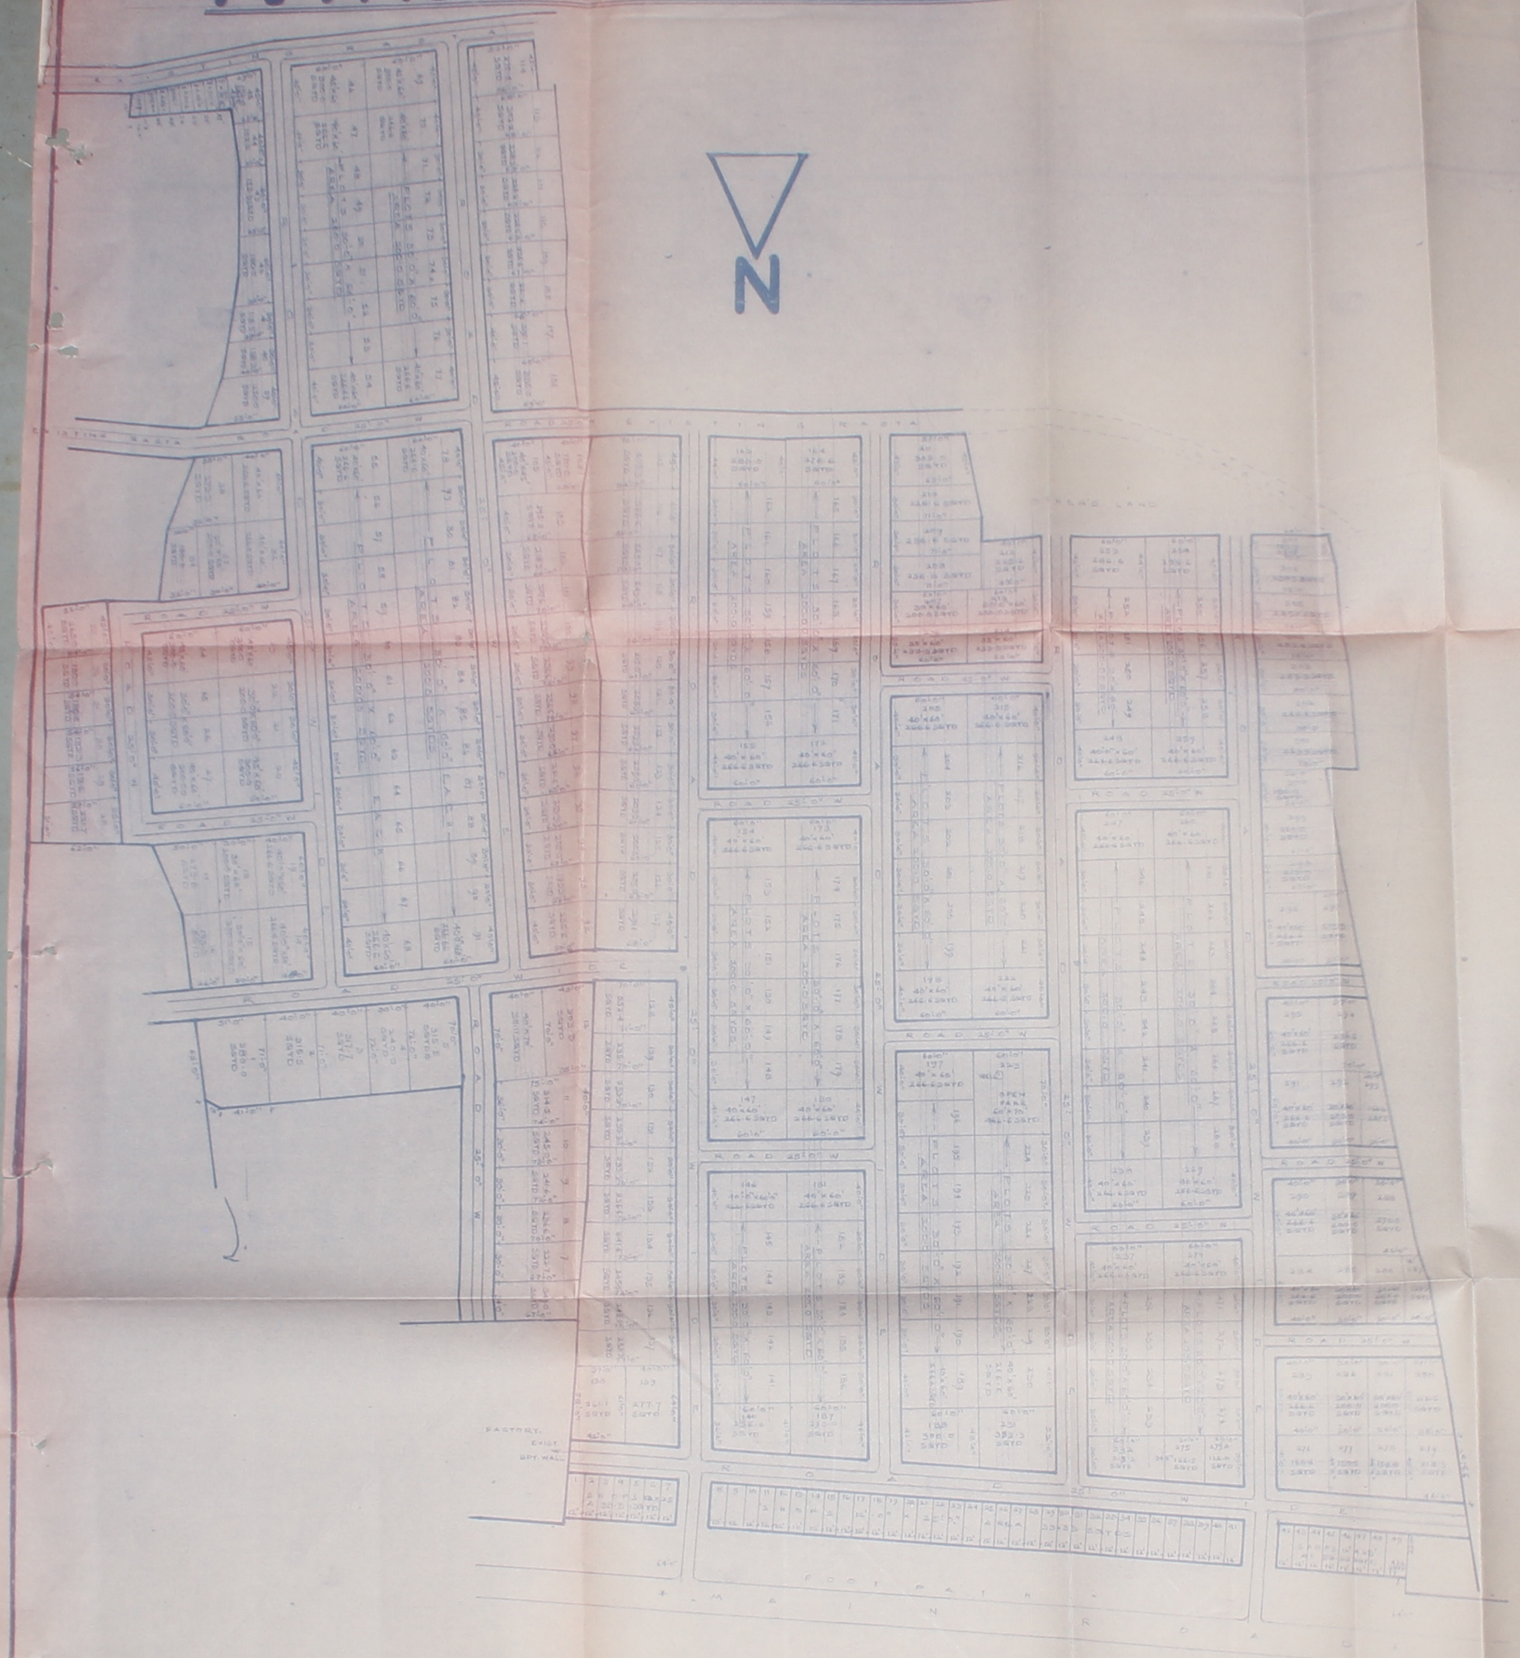

REGN NO 2387-L

PROPOSED LAY OUT PLAN OF "MADINA NAGAR" OF
KHUDA BADI SONARA HOUSING CO-OPERATIVE SOCIETY LTD.
AT KALWAR ROAD NEAR INDUSTRIAL AREA JHOTWARA
J A I P U R


SCALE: 50 FEET TO AN INCH

SECRETARY/ PRESIDENT

MADINA NAGAR

28

28

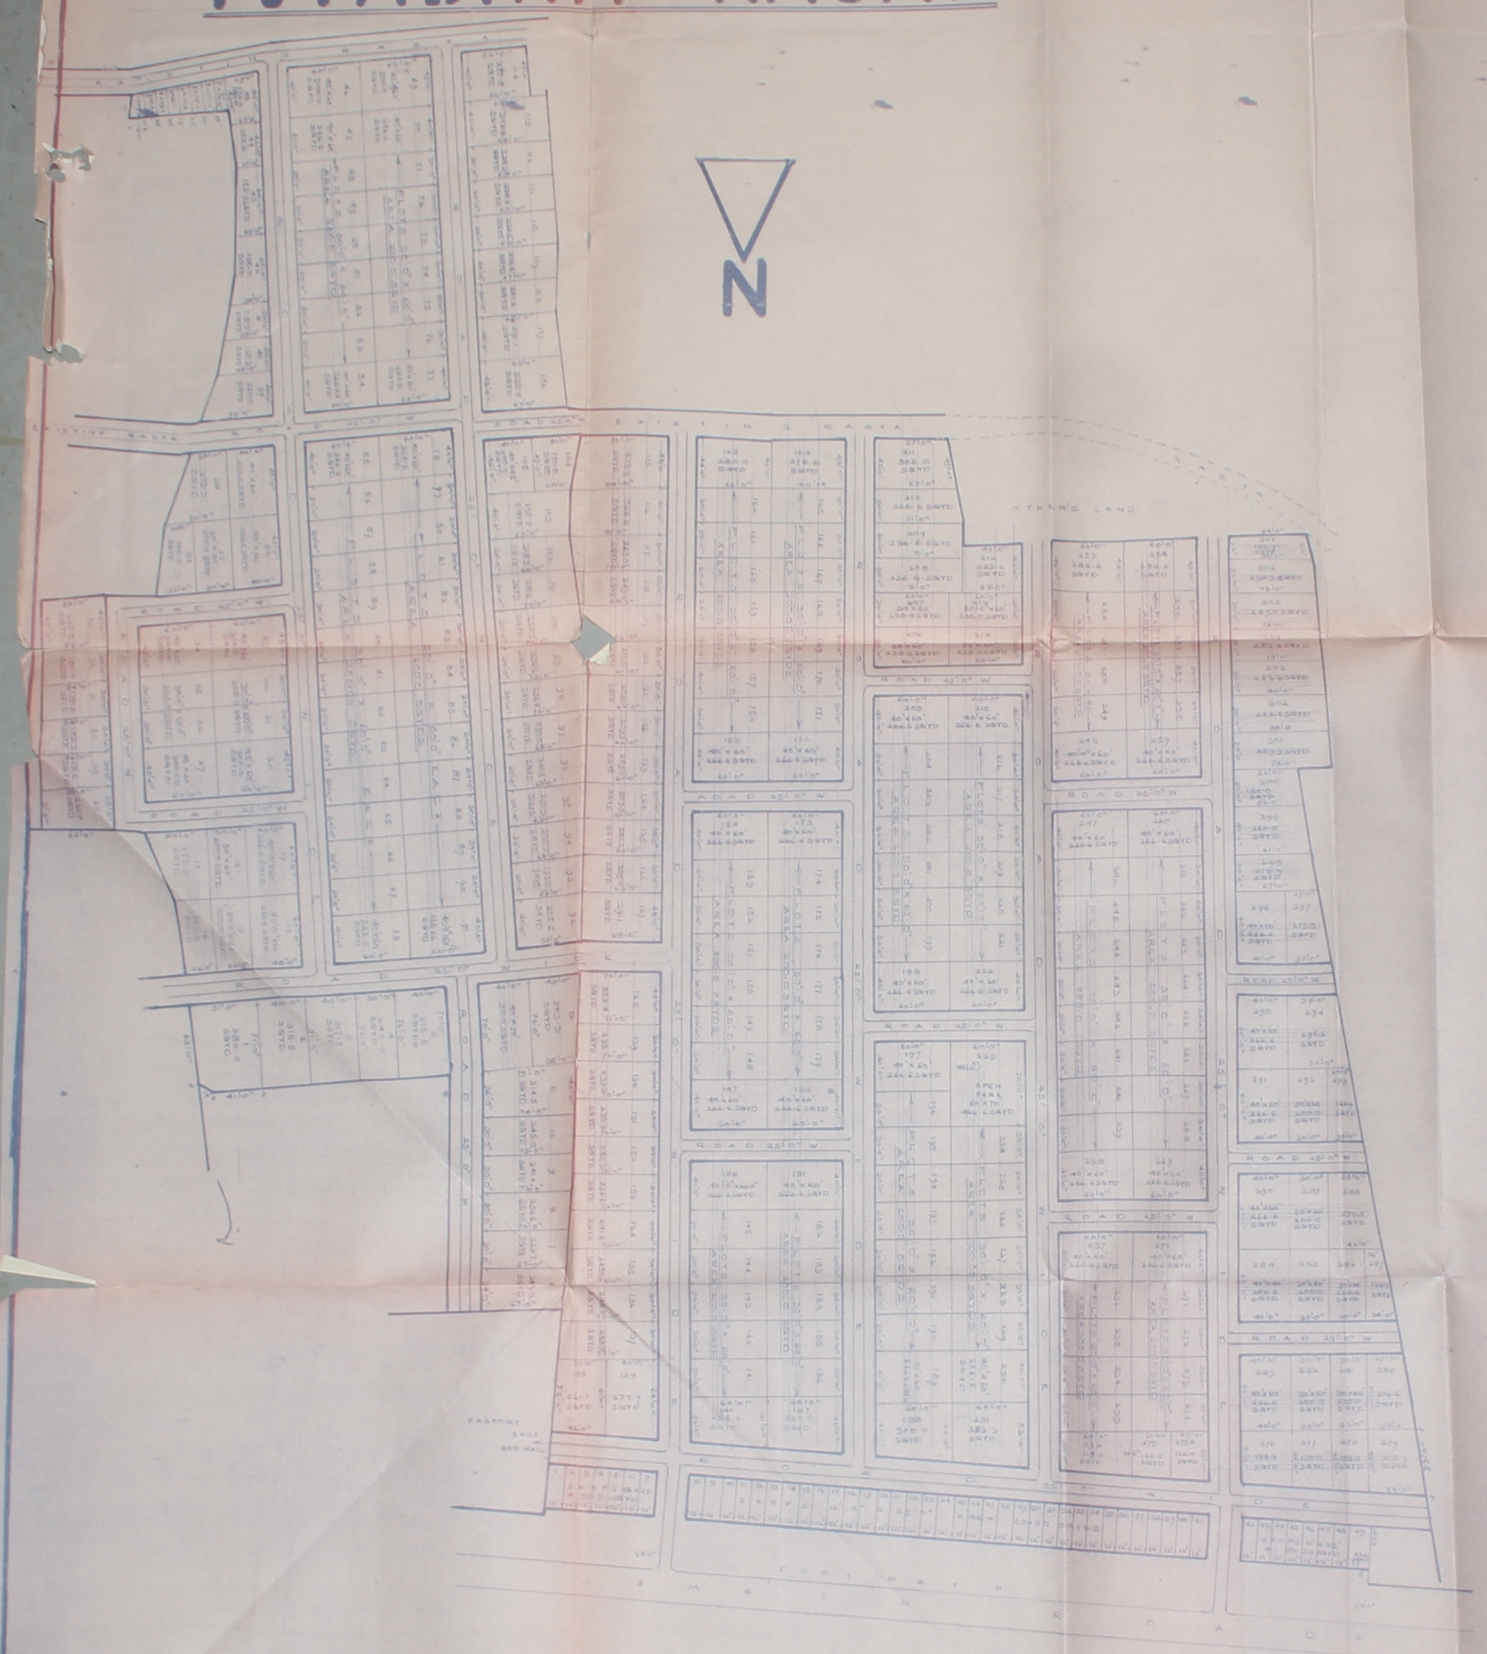


REGN NO 2387-L


PROPOSED LAY OUT PLAN OF "MADINA NAGAR" OF
KHUDA BADI SONARA HOUSING CO-OPERATIVE SOCIETY LTD
AT KALWAR ROAD NEAR INDUSTRIAL AREA JHOTWARA
J A I P U R

SCALE: 50 FEET TO AN INCH


SECRETARY/ PRESIDENT

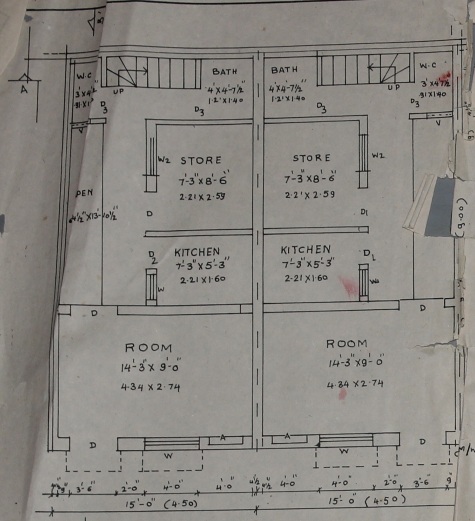


GROUND FLOOR PLAN

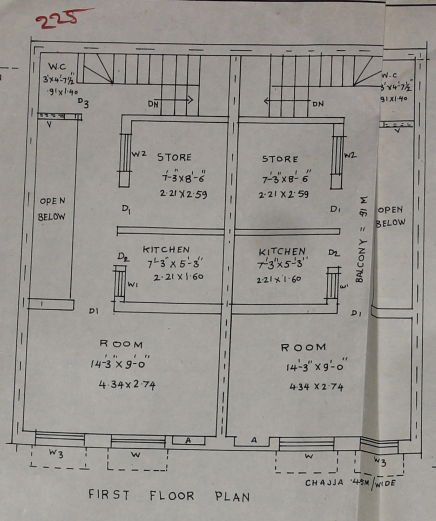


FIRST FLOOR PLAN

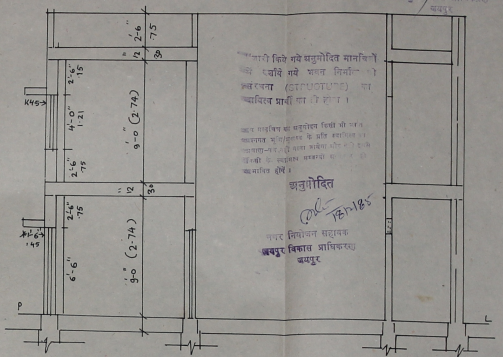


SECTION AT B-B1

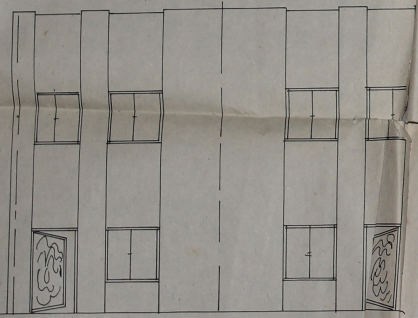

FRONT ELEVATION

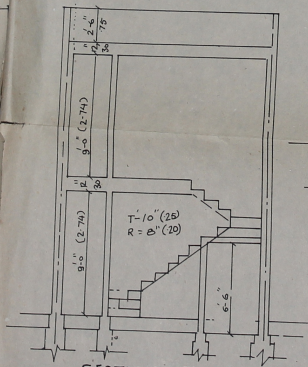

SECTION AT A-A1

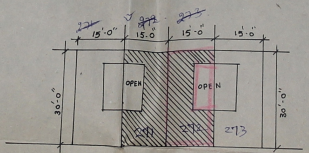

15'-0" ROAD WIDE

SITE PLAN
SCALE =
1 CM = 2 M
1" = 16'-0"

OWNER

REFERENCE:

PLOT AREA = 450.00 Sqft 41.82 Sq m.

BUILT UP AREA G.F. : 361.55 " = 33.60 " "
" " " F.F. : 302.55 " = 37.41 " "

FLOOR " G.F. = 289.24 " = 26.88 " "
" " " F.F. = 330 " = 30.67 "

PERCENTAGE = 80.34%

DOOR/WIN. SIZE


D	= 3'-6" X 6'-6"
D1	= 3'-0" X 6'-6"
D2	= 2'-6" X 6'-6"
D3	= 2'-3" X 6'-6"
W	= 4'-0" X 4'-0"
W1	= 2'-6" X 4'-0"
W2	= 3'-0" X 4'-0"
W3	= 3'-6" X 4'-0"
V	= 2'-0" X 1'-0"

4 3 2 1 0 4 8 12 16 20


TYPE DESIGN OF 15'-0" X 30'-0" (4.57 X 9.15)
FOR PLOT NO. 272 RISHI GALAV NAGAR
SCHEME JAIPUR.

SCALE = 1" = 4'-0"


MUNNALAL VARMA
(ETD. DY. ARCHITECT, P.W.D. (RAJ.)
CONSULTANT ARCHITECT
B-364, JANTA COLONY
JAIPUR Lic. No. 49

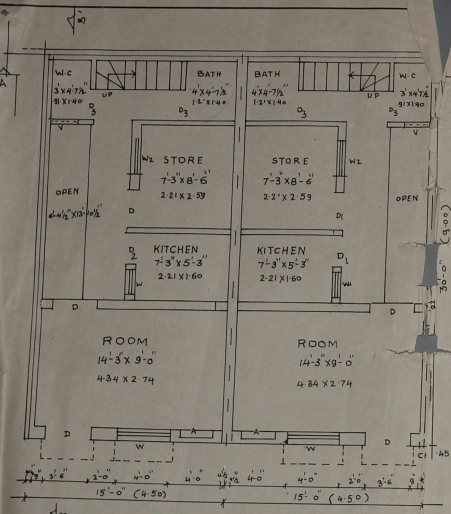


GROUND FLOOR PLAN

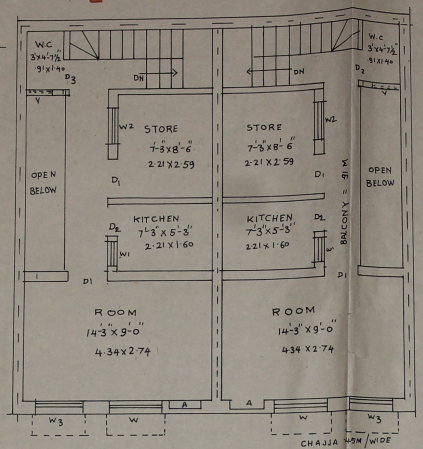


FIRST FLOOR PLAN

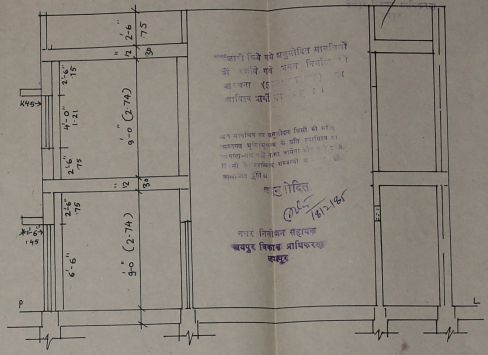


SECTION AT B-B1

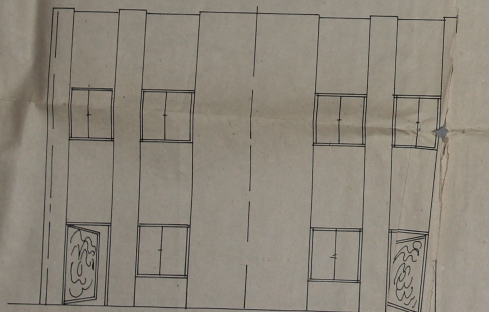

FRONT ELEVATION

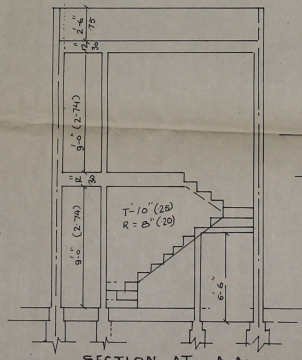

SECTION AT A-A1

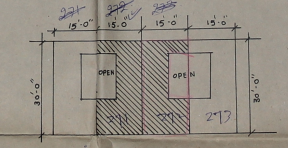

15'-0" ROAD WIDE

SITE PLAN
SCALE =
1CM = 2M
1" = 16'-0"

DOOR/WIN. LSIZE

D = 3'-6" X 6'-6"
D1 = 3'-0" X 6'-6"
D2 = 2'-6" X 6'-6"
D3 = 2'-3" X 6'-6"
W = 4'-0" X 4'-0"
W1 = 2'-6" X 4'-0"
W2 = 3'-0" X 4'-0"
W3 = 3'-6" X 4'-0"
V = 2'-0" X 1'-0"

REFERENCE

PLOT AREA = 450.00 Sqft 41.82 Sq m.
BUILT UP AREA G.F. = 361.55 " = 33.60 "
" " " F.F. = 182.55 " = 37.41 "
FLOOR " G.F = 289.24 " = 26.88 "
" " F.F = 330 " = 30.67 "
PERCENTAGE = 80.34 %


4 3 2 1 0 4 8 12 16 20

TYPE DESIGN OF 15'-0" X 30'-0"
FOR PLOT No. 272 RISHI GALAV NAGAR
SCHEME JAIPUR.
(4.57 X 9.15)


SCALE = 1" = 1'-0"

OWNER


MUNNALAL VARMA
(ETD. GV. ARCHITECT, P.W.D. (RAJ.)
CONSULTANT ARCHITECT
B-304, JANTA COLONY
JAIPUR LIC. NO. 48

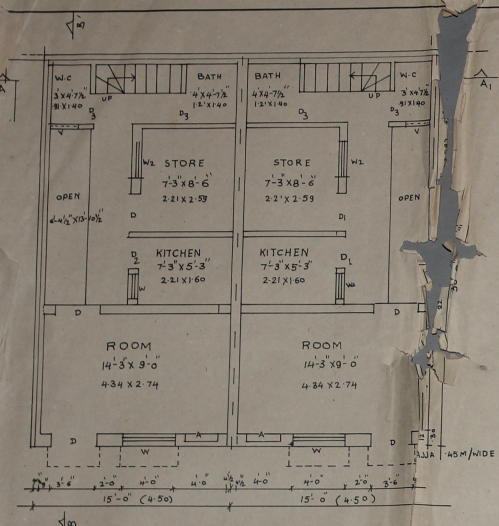


GROUND FLOOR PLAN

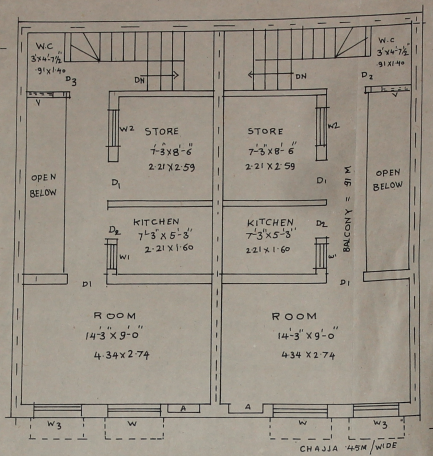



FIRST FLOOR PLAN

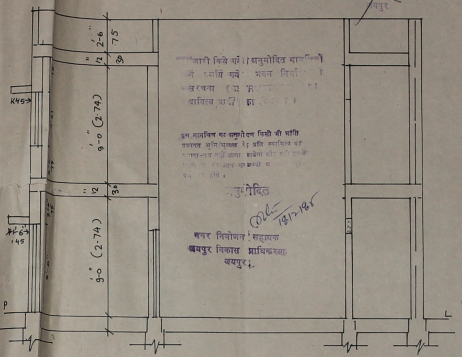

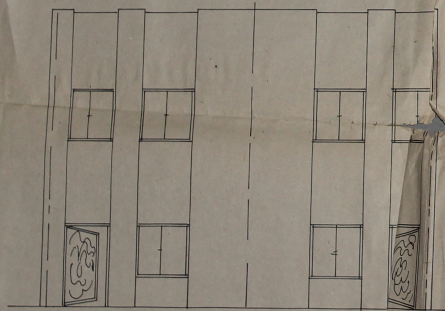

FRONT ELEVATION

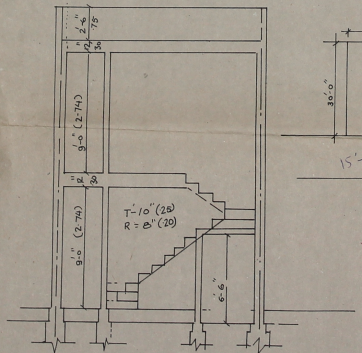

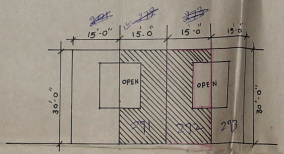

SITE PLAN

SCALE = 1CM = 2M
1" = 16'-0"

OWNER

DOOR/WIN. LSIZE

D = 3'-6" X 6'-6"
D1 = 3'-0" X 6'-6"
D2 = 2'-6" X 6'-6"
D3 = 2'-3" X 6'-6"
W = 4'-0" X 4'-0"
W1 = 2'-6" X 4'-0"
W2 = 3'-0" X 4'-0"
W3 = 3'-6" X 4'-0"
V = 2'-0" X 1'-0"

REFERENCE

PLOT AREA = 450.00 Sqft 41.82 Sq m.
BUILT UP AREA G.F.: 361.55 " = 33.60 " "
" " " F.F.: 402.55 " = 37.41 " "
FLOOR " G.F.: 289.24 " = 26.88 " "
" " F.F. = 330 " = 30.67 " "
PERCENTAGE = 80.34%

4 3 2 1 0 4 8 12 16 20

TYPE DESIGN OF 15'-0" X 30'-0" (4.57 X 9.15)
FOR PLOT No. 272 RISHI GALAV NAGAR
SCHEME JAIPUR.

SCALE = 1" = 4'-0"

MUNNALAL VARMA
RETD. DY. ARCHITECT, P.W.D. (RAJ.)
CONSULTANT ARCHITECT
B-304, JANTA COLONY
JAIPUR Lic. No. 49