लक्ष्मी मार्केटिंगनार 13 (12)

LAY OUT PLAN OF PROPOSED COLONY IN THE LAND OF MITRA GRAH NIRMAN SAHAKARI SAMITI ON KHATIPURA ROAD JHOTWARA JAIPUR-12. SCALE: 1 FEET TO 1 INCH

	ACRES	%
RESIDENTIAL	1.52	60.00
ROADS	0.79	31.20
FACILITIES	0.22	8.80
TOTAL	2.53	100.00

TOTAL PLOTS APPROVED = 40

Sub-Division Provisionally Approved by the Building Committee II in its Meeting Dated 7/6/85 Vide Resolution No.....

सहायक नगर नियोजक
जयपुर विकास प्राधिकरण
जयपुर

FACILITY FARE

30'-0"

30'-0"

30'-0"

40'-0"

50'-0"

EXISTING COLONY

LAJPAT NAGAR OTHERS PROPERTY

ROAD TO JHOTWARA & JAIPUR

TO JHOTWARA & JAIPUR

TO KHATIPURA

GOVT. WATER WORKS BIRLA W.S.

NOTE:-

1. PLOTS ALREADY CONSTRUCTED SHOWN THUS N.C
2. PLOTS TO BE CONSTRUCTED SHOWN THUS H.C
3. ELECTRIC POLES SHOWN THUS E.P.
4. TELEPHONE POLES SHOWN THUS T
5. GOVT. WATER SUPPLY LINE SHOWN THUS
6. KHASRA No 1129. (4 BIGHA 1 BISWA)

PRESIDENT
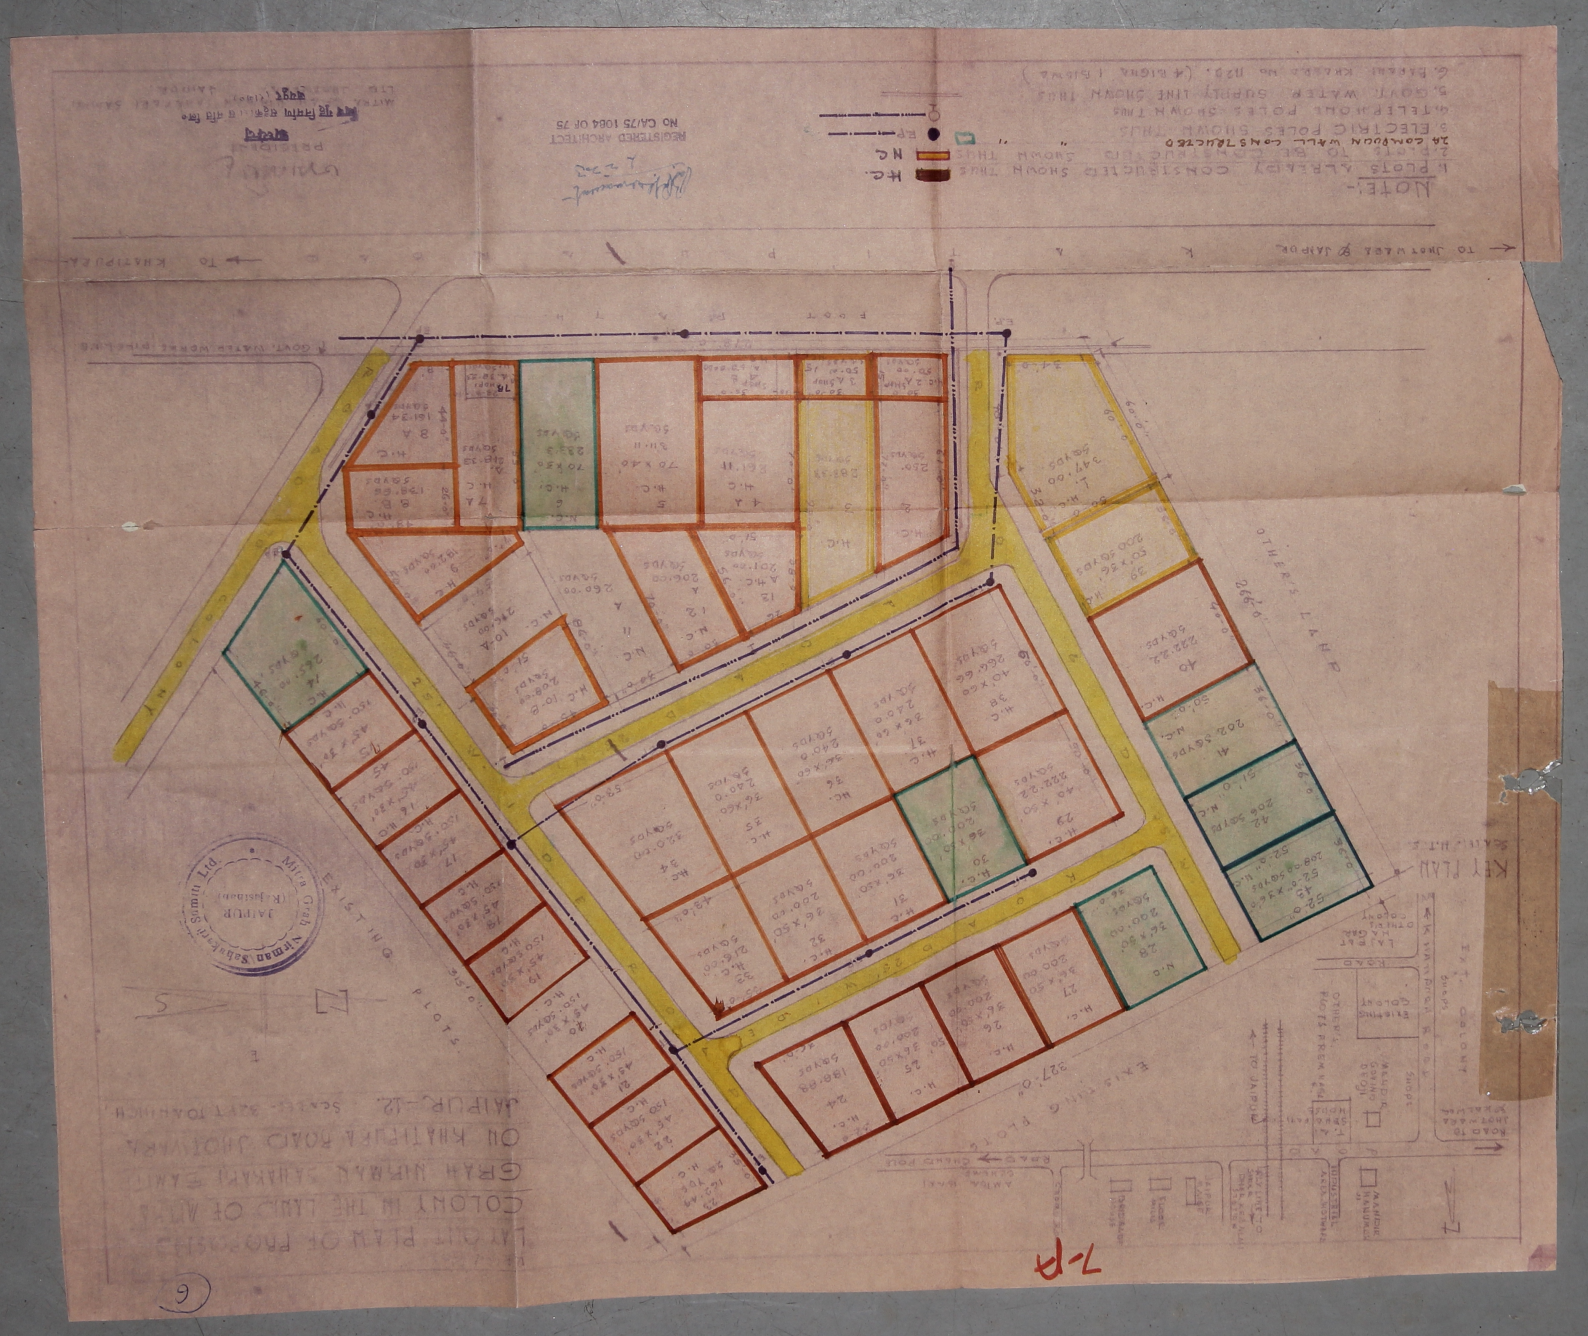
MITRA GRAH NIRMAN SAHAKARI SAMITI LTD. JHOTWARA JAIPUR.