

SRI RUMNESH PURI

Tatte unit 66 Nos.
Built up 19 Nos.
C.W. 16 Nos
V 31 Nos

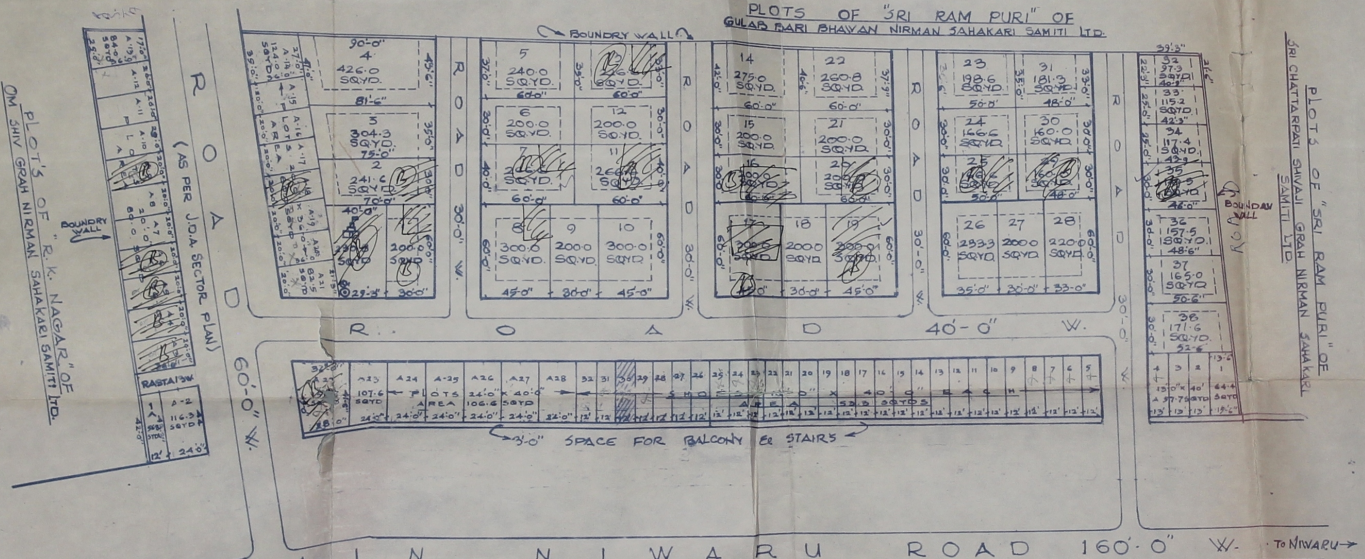

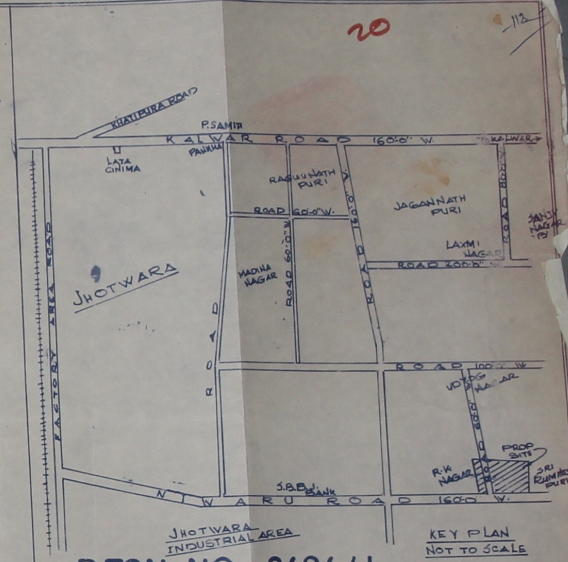

REGN NO. 2494/L

PROPOSED LAY OUT PLAN OF "SRI RUMNESH PURI" OF THE MAHAVEER HOUSING CO OPERATIVE SOCIETY LTD., AT NIWARU ROAD. JHOTWARA. J A I P U R.


SCALE :- 1" = 50FT.

AREA ANALYSIS			REFENCES	
PLOT AREA	10705.3 SQYD	37.29 %	KHASRA NO.	192/2
LAND UNDER ROAD AREA	18072.4 SQYD	55.92 %	GRAM	JHOTWARA
FACILITY AREA/TEMPLE	230.8 SQYD	0.80 %	TEHSIL	JAIPUR
SHOP AREA	1729.3 SQYD	6.0 %	DISTRICT	JAIPUR
TOTAL AREA	28737.5 SQYD	100 %		

PH. 343157
ABHINAV
BUILDING DESIGNER AND PLANNER'S
226, JAGANNATH PURI
KALWAR ROAD NEAR KANTA
JHOTWARA JAIPUR.


The Mahaveer Housing Co-operative Society Ltd.
Registration No. 2494/L
JAIPUR

63

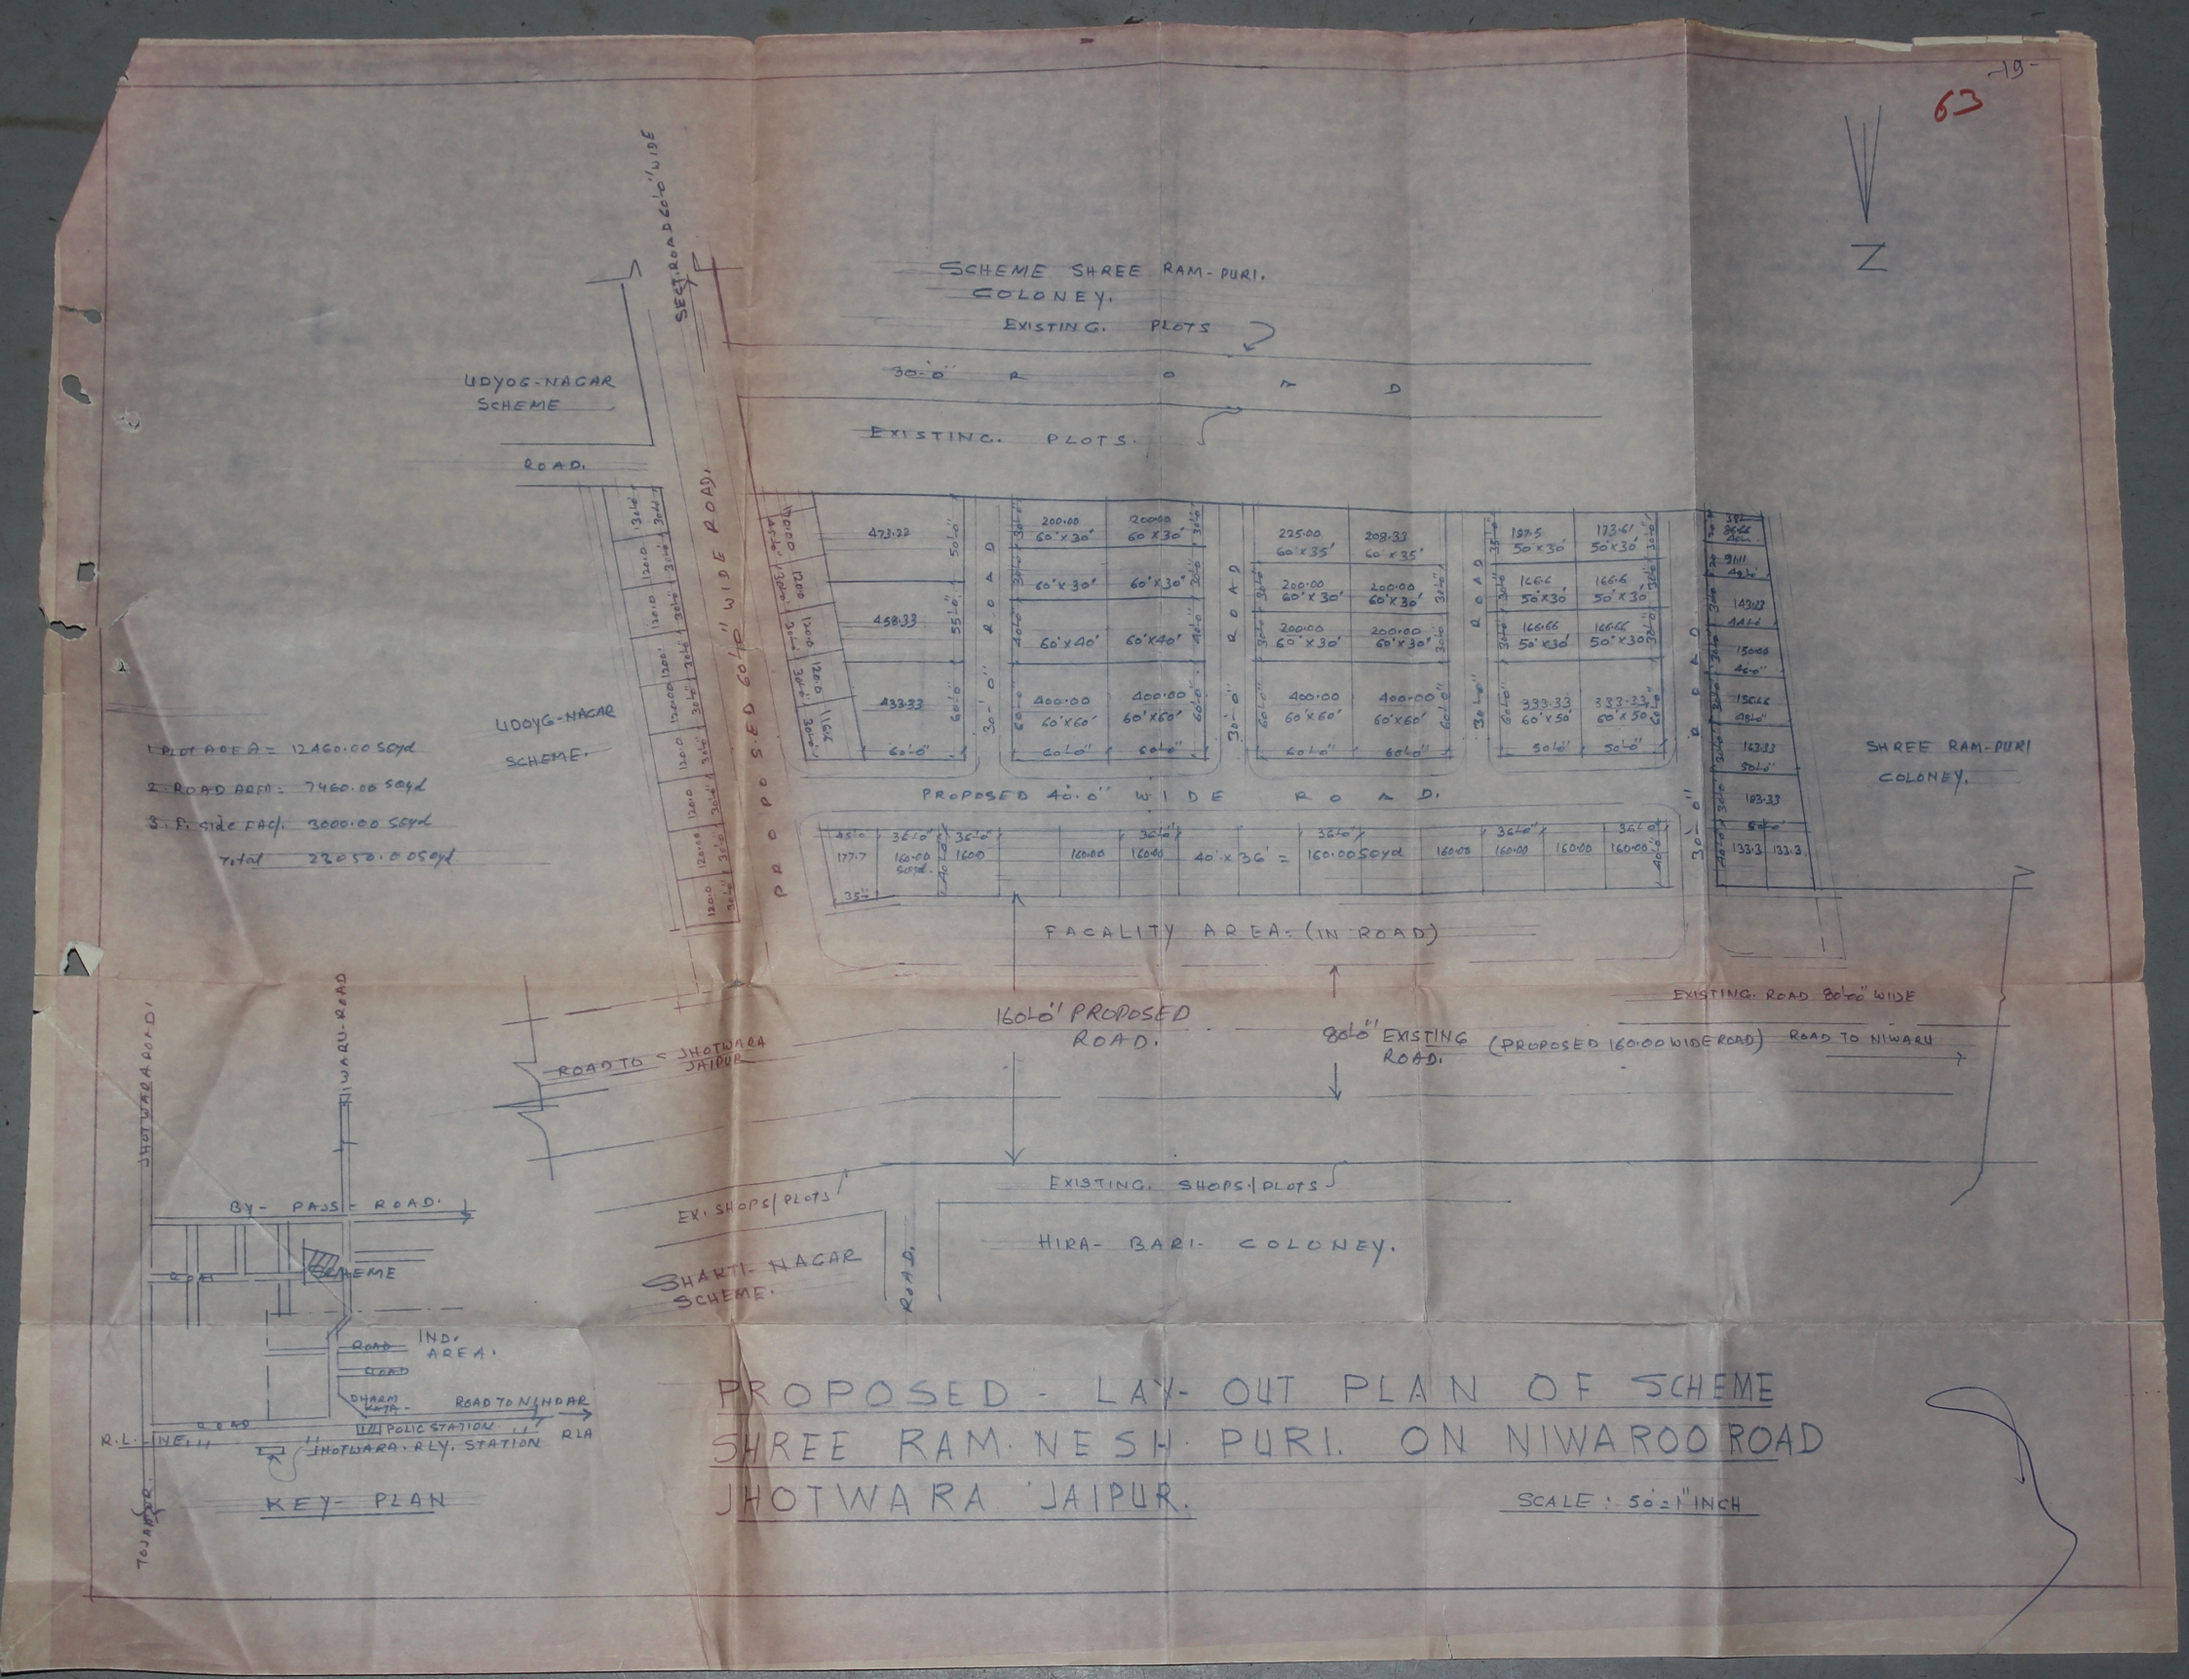

PROPOSED - LAY- OUT PLAN OF SCHEME SHREE RAM. NESH. PURI. ON NIWAROO ROAD JHOTWARA 'JAIPUR.

SCALE : 50'=1" INCH

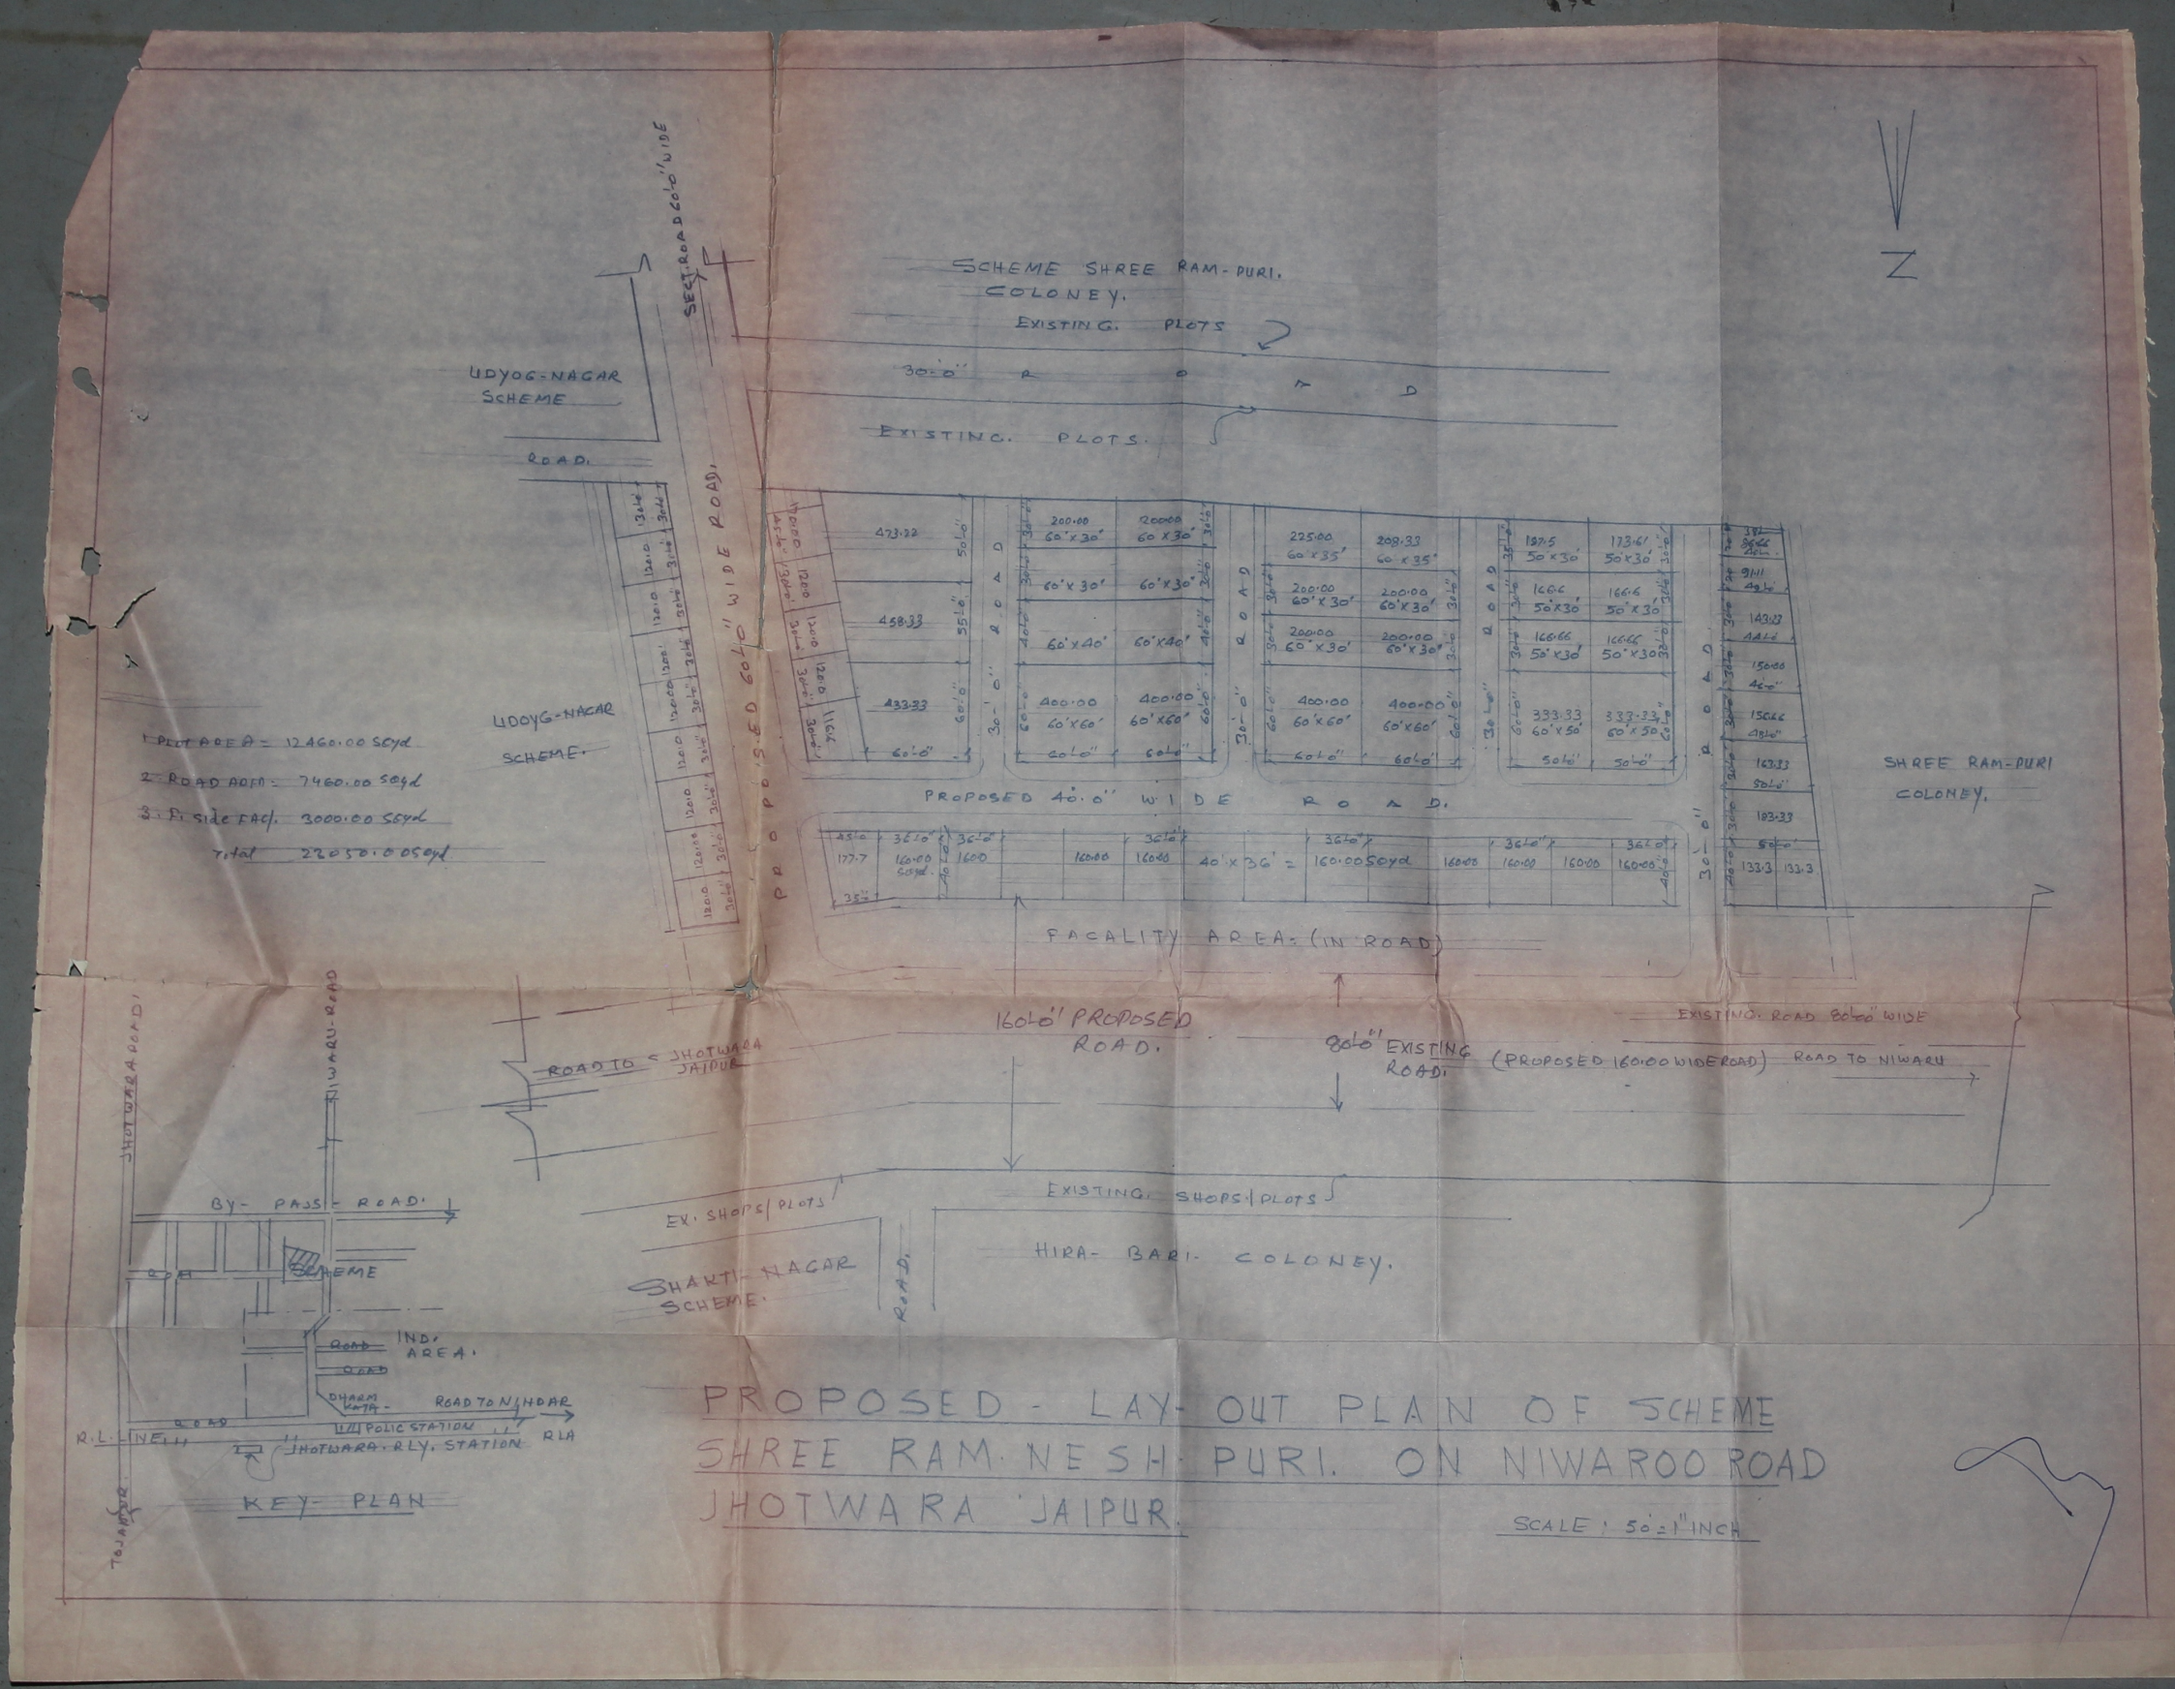

PROPOSED - LAY-OUT PLAN OF SCHEME
SHREE RAM-NESH-PURI. ON NIWAROO ROAD
JHOTWARA 'JAIPUR.

SCALE : 50'=1" INCH

52

N

SCHEME SHREE RAM-PURI.
COLONEY.

EXISTING. PLOTS

30-0" R O A D

EXISTING. PLOTS.

UDYOG-NAGAR SCHEME

ROAD.

SET ROAD 60'-0" WIDE

PROPOSED 60'-0" WIDE ROAD.

UDYOG-NAGAR SCHEME.

1 PLOT AREA = 12460.00 Sqyd
2 ROAD AREA = 7460.00 Sqyd
3. F. Side FAC: 3000.00 Sqyd
Total 22920.00 Sqyd

PROPOSED 40'-0" WIDE ROAD.

FACALITY AREA: (IN ROAD)

SHREE RAM-PURI COLONEY.

160'-0" PROPOSED ROAD.

80'-0" EXISTING ROAD.

EXISTING. ROAD 80'-0" WIDE

(PROPOSED 160.00 WIDE ROAD) ROAD TO NIWARU

ROAD TO JHOTWARA JAIPUR

EXISTING. SHOPS/PLOTS

EX. SHOPS/PLOTS

SHANTI-NAGAR SCHEME.

ROAD.

HIRA-BARI- COLONEY.

JHOTWARA ROAD

JAIPUR

By- PASS - ROAD.

SCHEME

IND. AREA.

ROAD

DHARAM KANTA

ROAD TO NINDAR

POLIC STATION

JHOTWARA. RLY. STATION

RLA

TOJAPUR.


KEY- PLAN


PROPOSED - LAY- OUT PLAN OF SCHEME
SHREE RAM. NESH. PURI. ON NIWARU ROAD
JHOTWARA 'JAIPUR.

SCALE : 50'-1" INCH

(107) 1-7 Plots nos — 38
Built up lands
153

SRI RUMNESH PURI

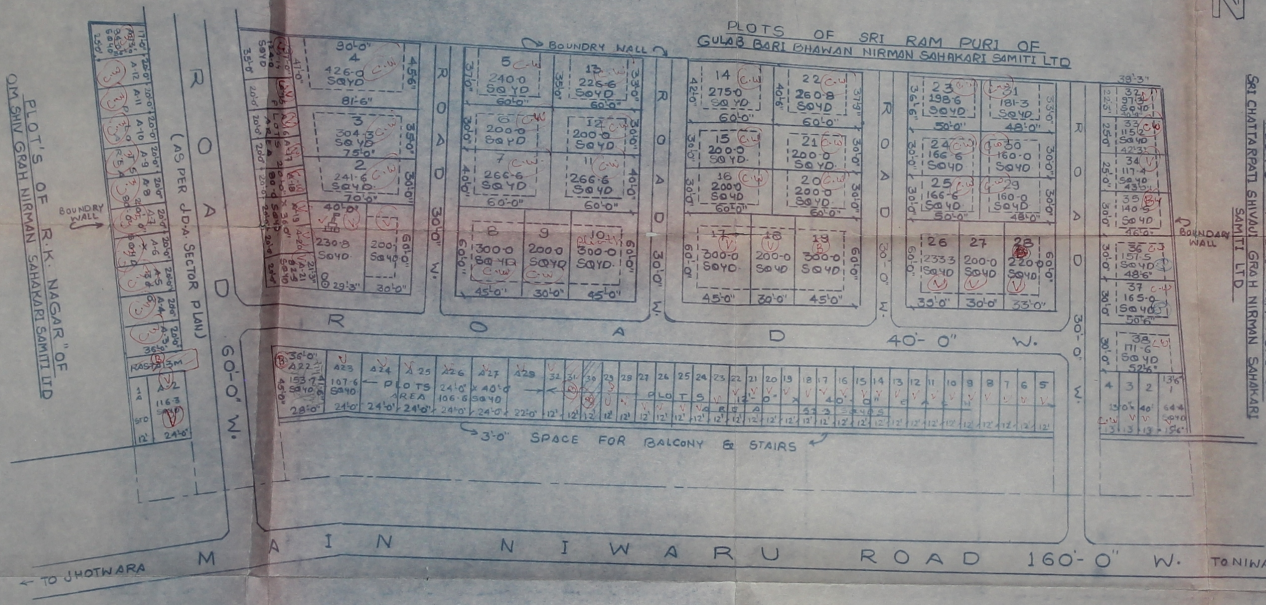

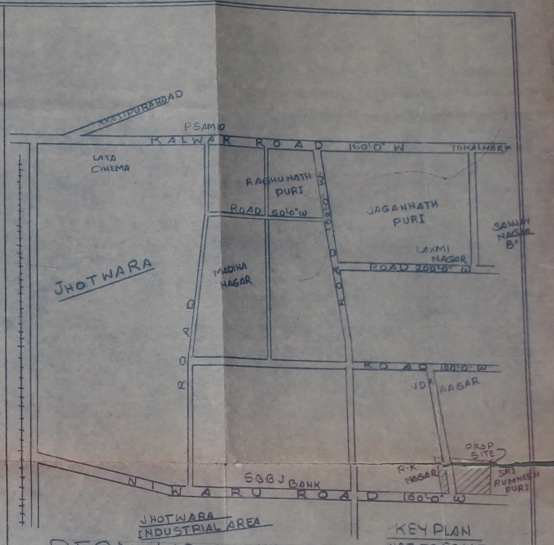

KEY PLAN
NOT TO SCALE

REGN NO. 2494/L

PROPOSED LAY OUT PLAN OF "SRI RUMNESH PURI" OF THE MAHAVEER HOUSING CO OPERATIVE SOCIETY LTD. AT NIWARU ROAD JHOTWARA JAIPUR

SCALE :- 1" = 50' FT

AREA ANALYSIS


PLOT AREA	10705·3 SQ YD	47·98%
ROAD AREA	9642·8 SQ YD	43·22%
FACILITY AREA/TEMPLE	230·8 SQ YD	1·03%
SHOP AREA	1728·3 SQ YD	7·75%
TOTAL AREA	22308·2 SQ YD	100%

REFENCES


KHASRA NO.	92/2
GRAM	JHOTWARA
TEHSIL	JAIPUR
DISTRICT	JAIPUR

ABHINAV PH 343157
BUILDING DESIGNER AND PLANNERS
226, JAGANNATH PURI
KALWAR ROAD NEAR KANTA
JHOTWARA JAIPUR

SRI RUMNESH PURI

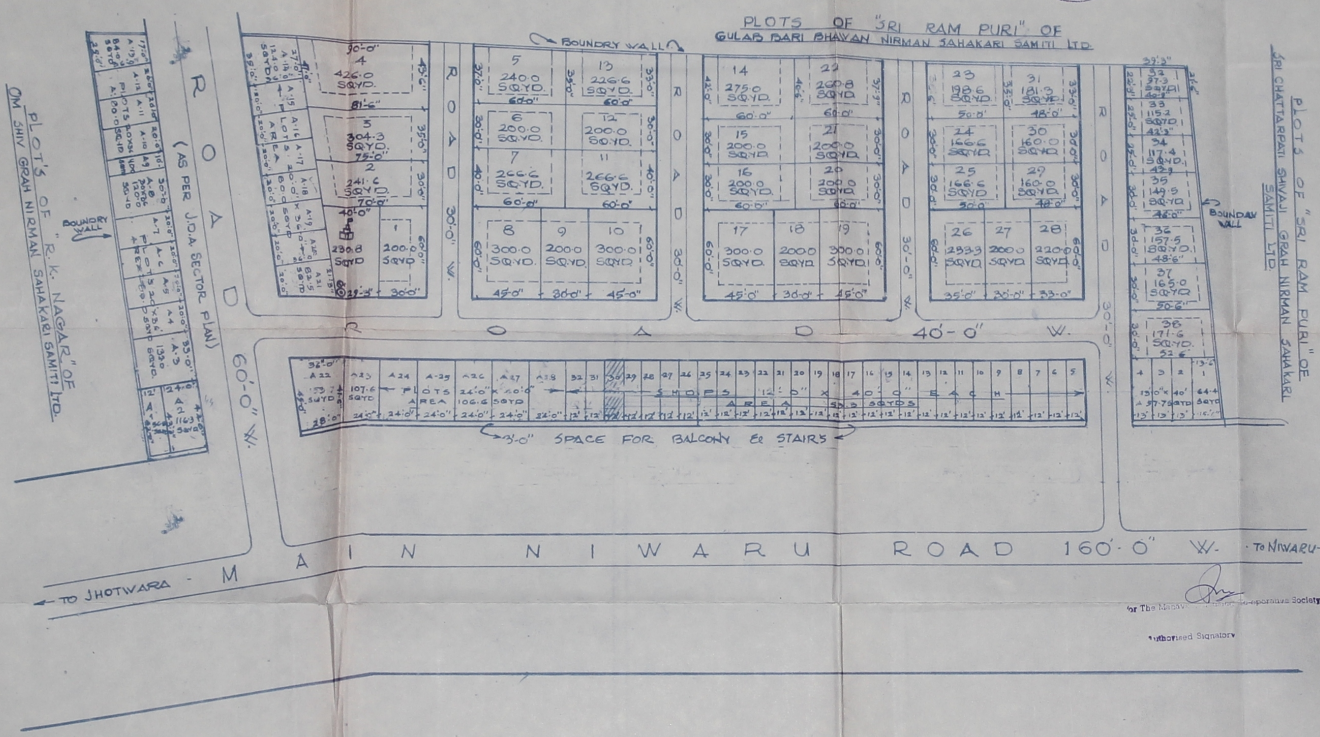

The Mahaveer Housing Co-operative Society Ltd. Registration No. 2494/L JAIPUR

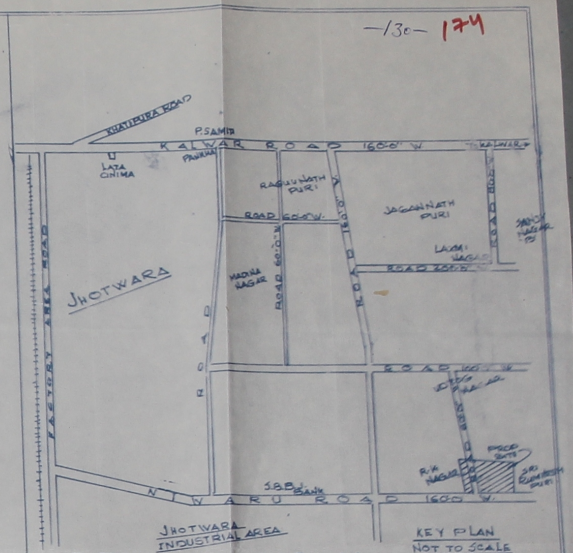

REGN NO. 2494/L

PROPOSED LAY OUT PLAN OF "SRI RUMNESH PURI" OF THE MAHAVEER HOUSING CO OPERATIVE SOCIETY LTD., AT NIWARU ROAD JHOTWARA. JAIPUR.

SCALE :- 1" = 50'FT.

The Mahaveer Housing Co-operative Society Registration No. 2494/L JAIPUR

AREA ANALYSIS			REFENCES	
PLOT AREA	10705.3 SQYD	37.25 %	KHASRA NO.	92/2
LAND UNDER:- ROAD AREA	16072.4 SQYD	55.92 %	GRAM	JHOTWARA
FACILITY AREA/TEMPLE	230.8 SQYD	0.80 %	TEHSIL	JAIPUR
SHOP AREA	1729.3 SQYD	6.02 %	DISTRICT	JAIPUR
TOTAL AREA	28737.5 SQYD	100 %		

ABHINAV
BUILDING DESIGNER AND PLANNER'S
226, JAGANNATH PURI
KALWAR ROAD NEAR KANTA
JHOTWARA JAIPUR
PH: 343157