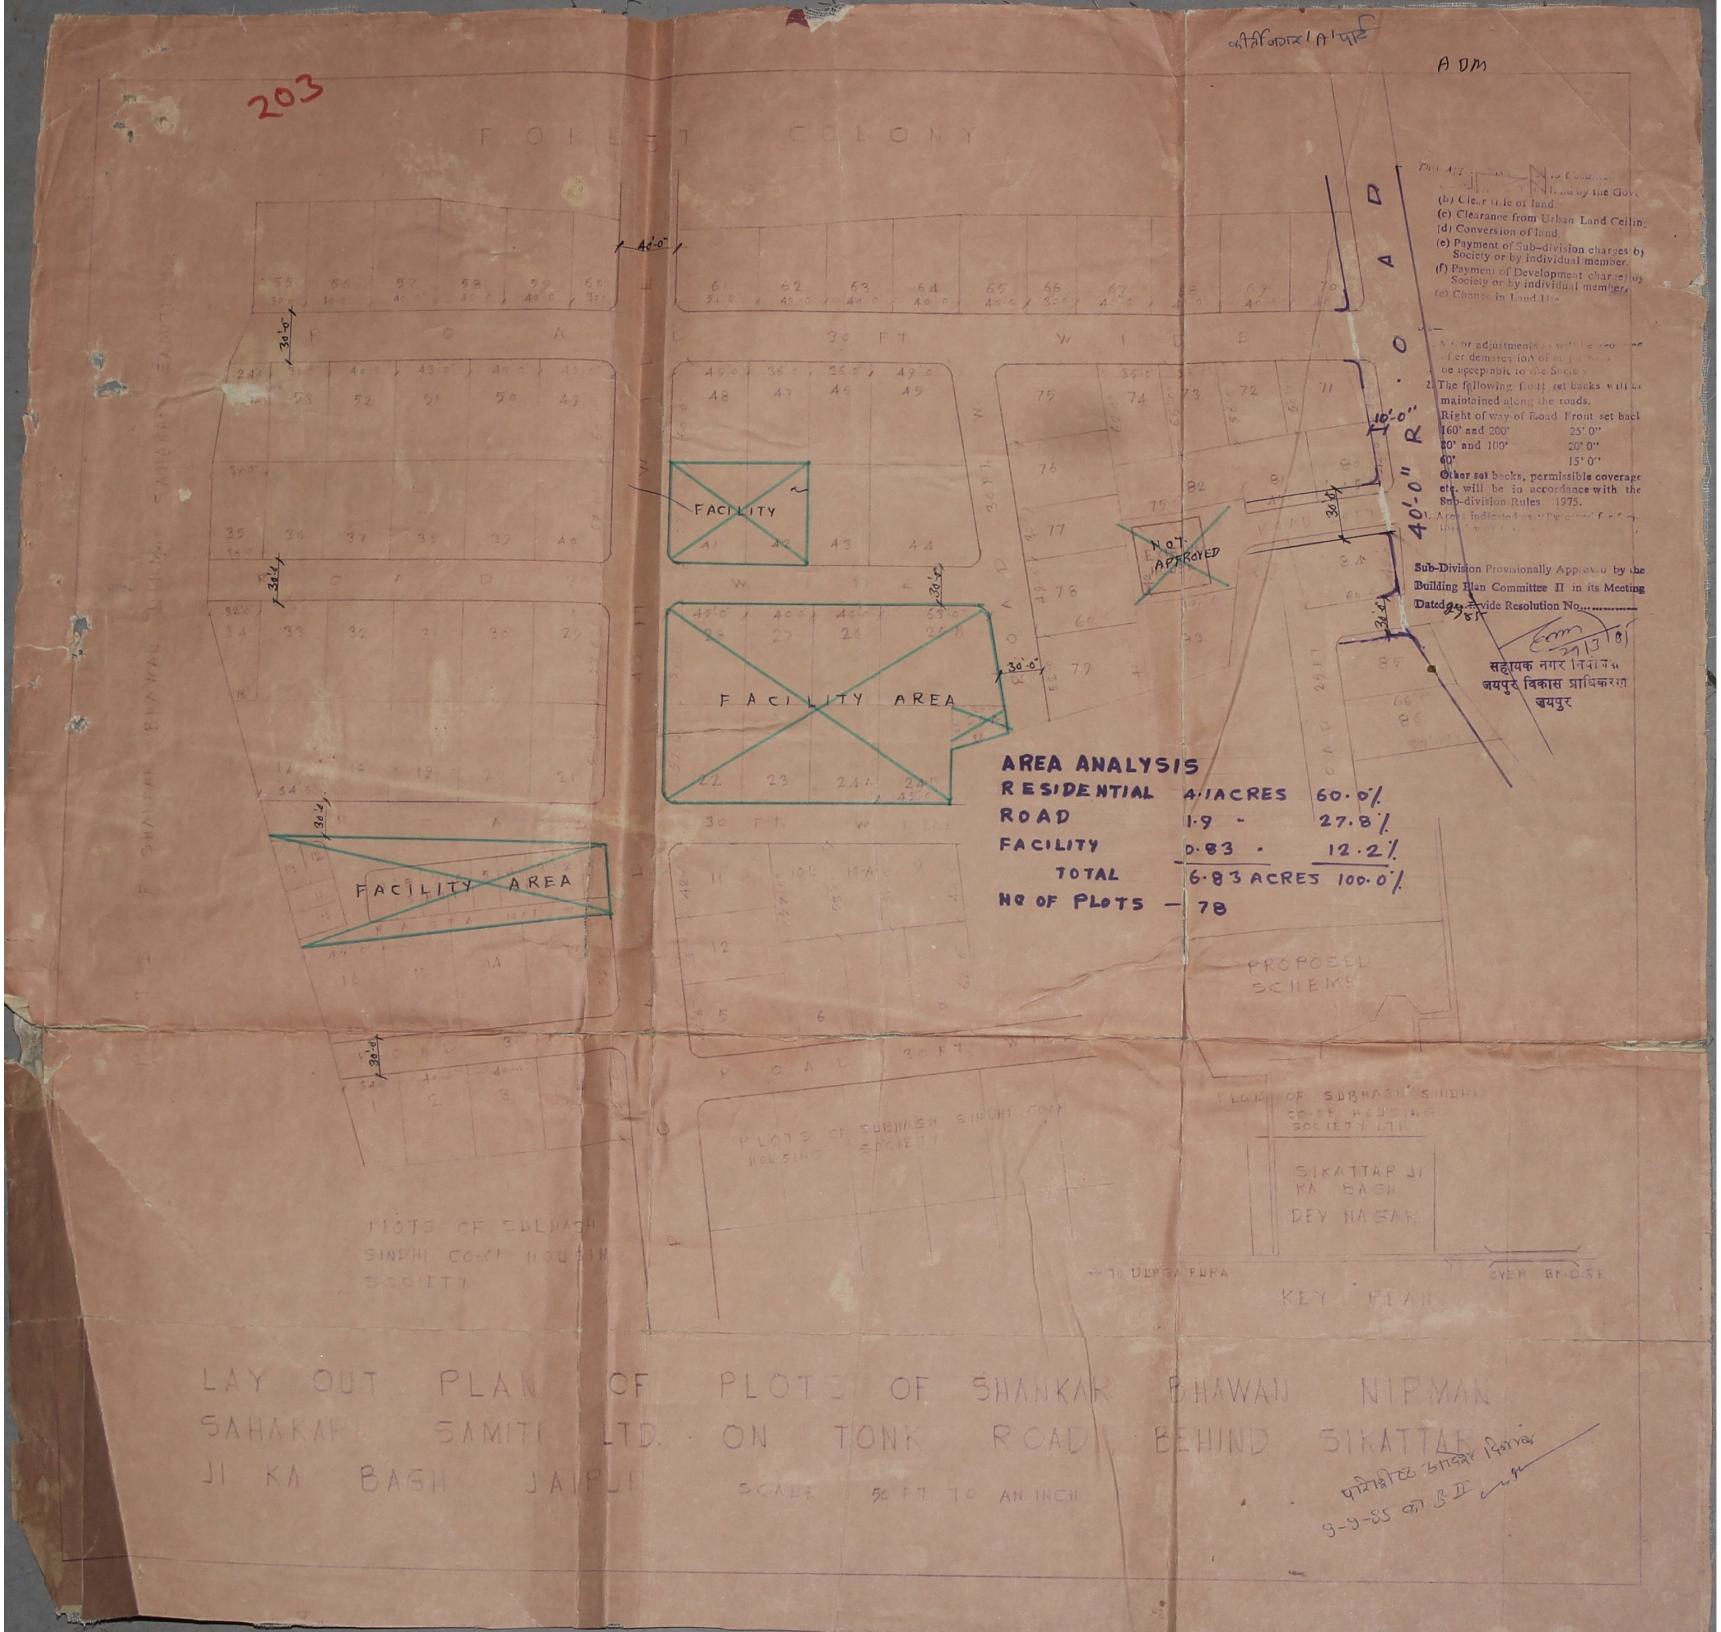
203
FOREST COLONY
40'-0"
30'-0"
FACILITY
FACILITY AREA
FACILITY AREA
N.O.T. APPROVED
40'-0" R O A D
10'-0"
Sub-Division Provisionally Approved by the Building Plan Committee II in its Meeting Dated
Vide Resolution No.
सहायक नगर नियोजक
जयपुर विकास प्राधिकरण
जयपुर
AREA ANALYSIS
RESIDENTIAL 4.1 ACRES 60.0%
ROAD 1.9 - 27.8%
FACILITY 0.83 - 12.2%
TOTAL 6.83 ACRES 100.0%
NO OF PLOTS — 78
PROPOSED SCHEME
PLOTS OF SUBHASH SINDHI CO-OP HOUSING SOCIETY
SIKATTAR JI KA BAGH
DEV NAGAR
TO DEEGA PURA
KEY PLAN
LAY OUT PLAN OF PLOTS OF SHANKAR BHAWAN NIRMAN SAHAKARI SAMITI LTD. ON TONK ROAD BEHIND SIKATTAR JI KA BAGH JAIPUR
SCALE 50 FT. TO AN INCH

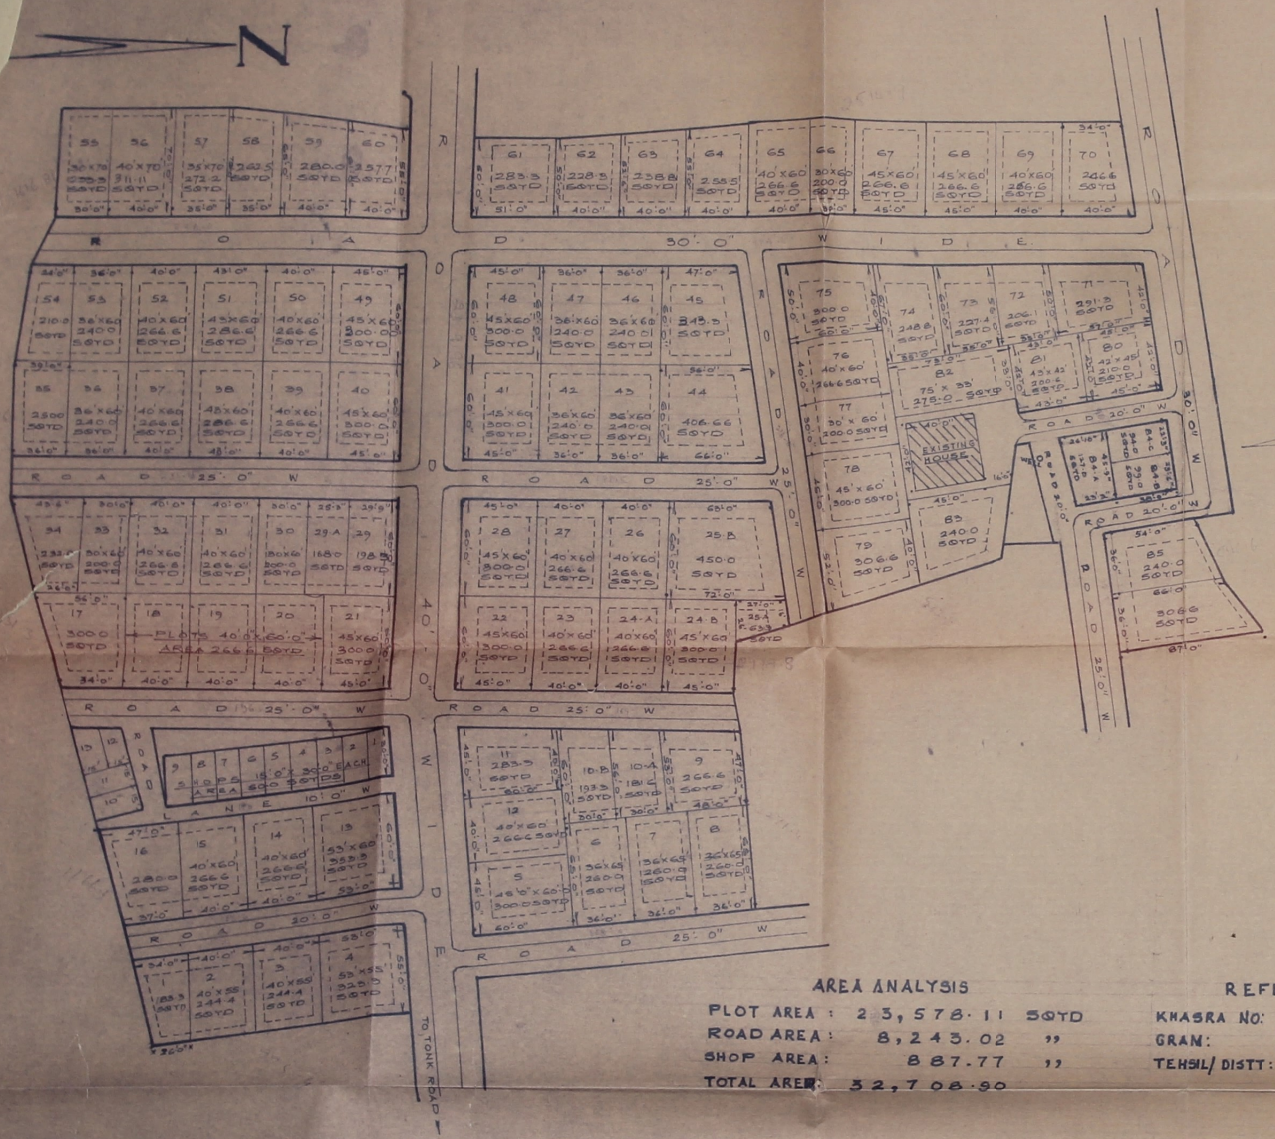

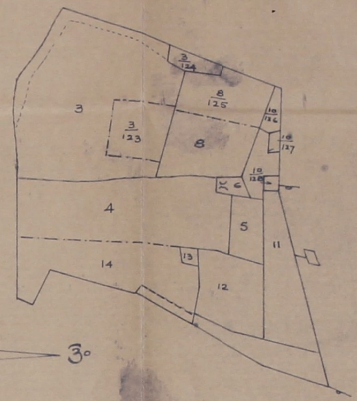

KHASRA PLAN
SCALE 200 FEET TO AN INCH

AREA ANALYSIS

PLOT AREA :	23,578.11	SQYD
ROAD AREA :	8,243.02	,,
SHOP AREA :	887.77	,,
TOTAL AREA :	32,708.90	

REFERENCES.

KHASRA NO:	4, 6, 10/128, 12, 13, 14 & 14/126 8, 8/125, 3/123, 3/124, 15/126, 10/127 & 10/128
GRAM:	मानपुरदेहरी उर्फ मीनावाला
TEHSIL/ DISTT :	जयपुर

N NO-2544/L

ALE :
FEET TO AN INCH

LAY OUT PLAN OF "TONK FATAK" SCHEME OF SHANKER BHAWAN NIRMAN SAHAKARI SAMITI LTD.; ON TONK ROAD, BEHIND SEKATTAR JI - KA - BAGH, J A I P U R.

शंकर भवन निर्माण सहकारी समिति लि०
जयपुर (राजस्थान)

SECRETARY / PRESIDENT