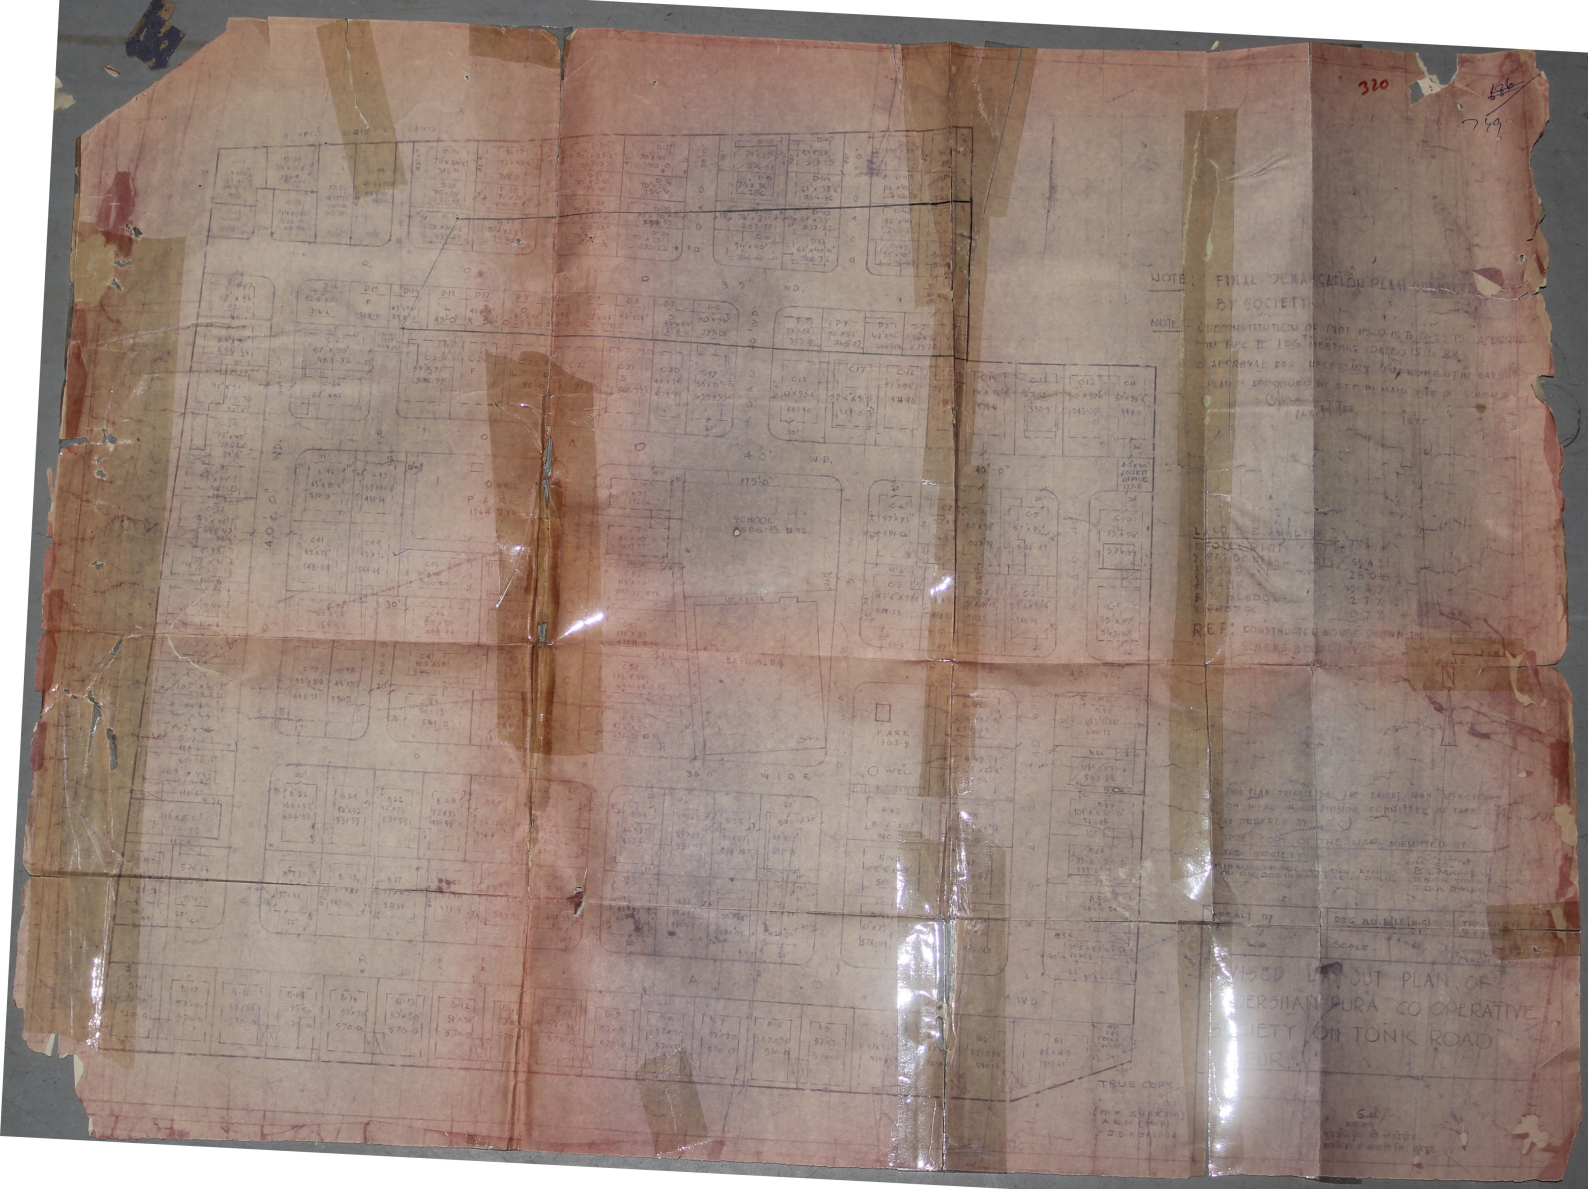
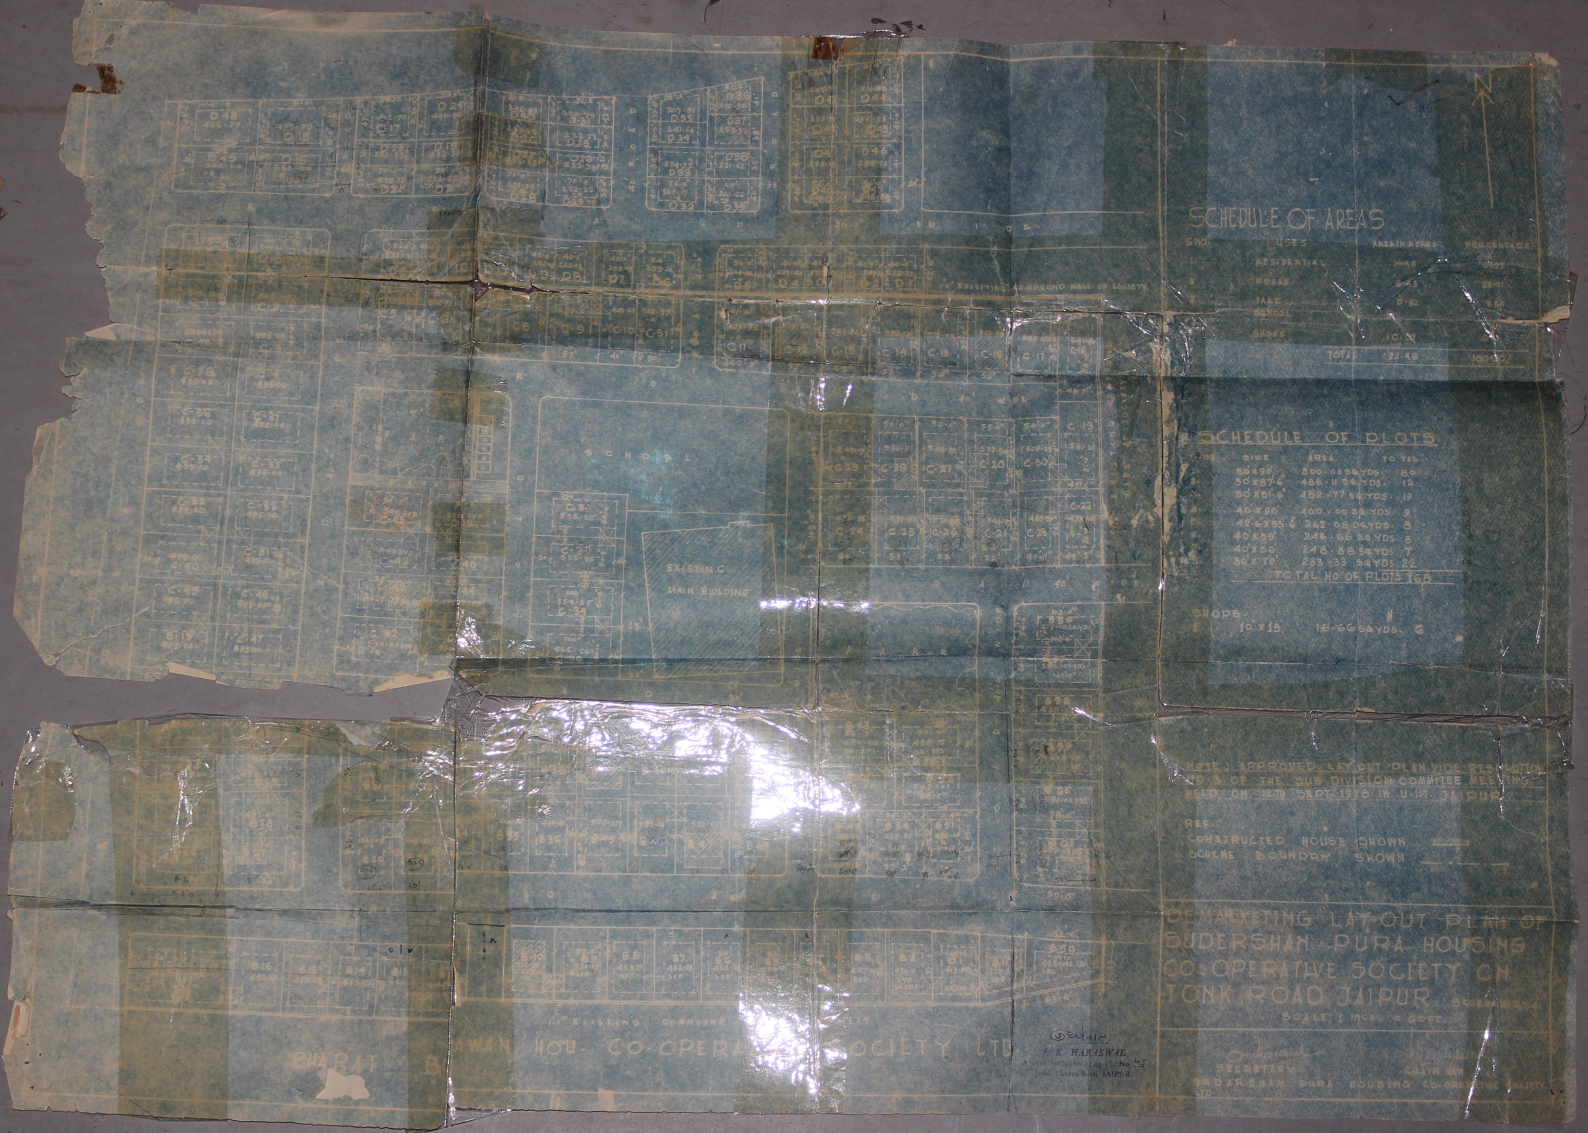
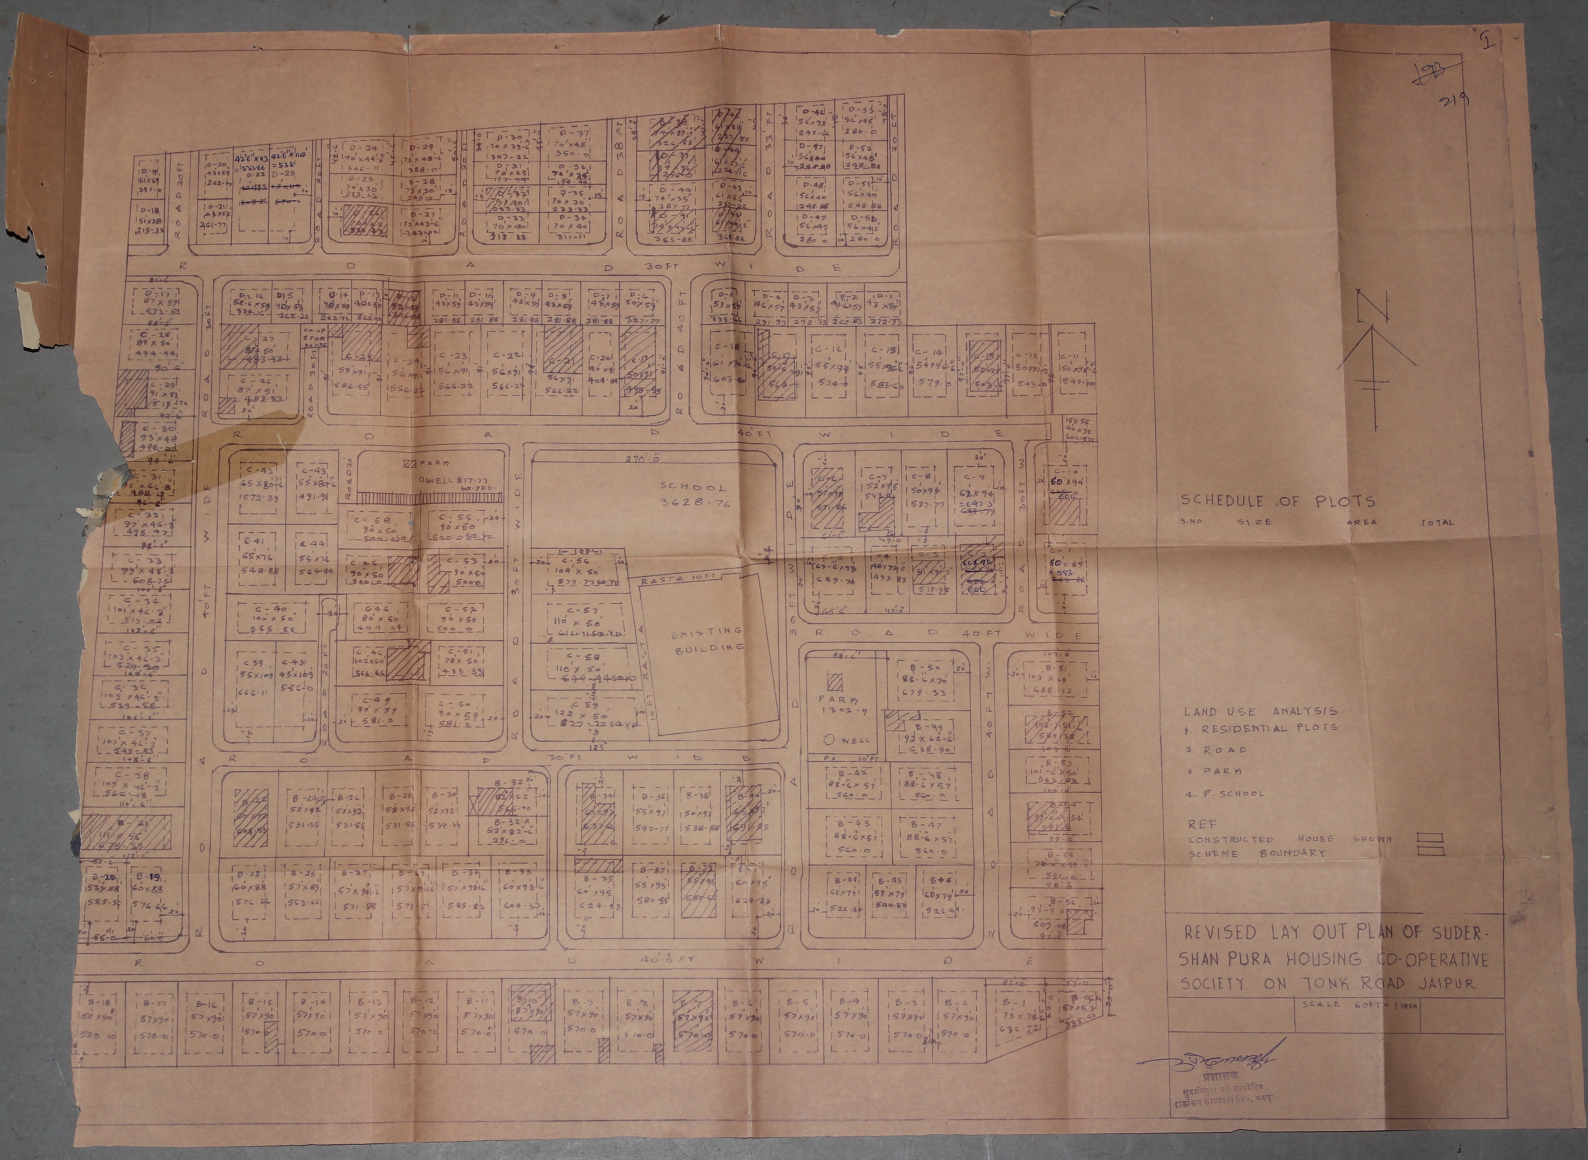

320
759
NOTE : FINAL DEMARCATION PLAN
BY SOCIETY
NOTE :
SCHOOL
PARK
WIDE
TRUE COPY


319
N
SCHEDULE OF PLOTS.
S.NO | SIZE | AREA | TOTAL
1 | 50'0"x90'0" | 500.00 SQ.YDS. | 80
2 | 50'0"x87'6" | 486.11 SQ.YDS. | 12
3. | 50'0"x81'6" | 452.77 SQ.YDS | 19
4. | 40'0"x90'0" | 400.00 SQ.YDS. | 3
5. | 42'6"x55'0" | 262.08 SQ.YDS. | 8
6 | 40'0"x55'0" | 246.66 SQ.YDS. | 8
7 | 40'0"x56'0" | 248.88 SQ.YDS. | 9
8 | 30'0"x70'0" | 233.33 SQ.YDS. | 22
TOTAL. 165
SHOPS.
10'0"x15'0" = 16.66 SQ.YDS.
NOTE: APPROVED LAY-OUT PLAN VIDE RESOLUTION NO.3 OF THE SUB DIVISION COMMITEE MEETING HELD ON 12th SEPT. 1978. IN U.I.T. JAIPUR.
REF:
CONSTRUCTED HOUSE SHOWN.
SCHEME BOUNDRY SHOWN.
DEMARKETING LAY-OUT PLAN OF SUDERSHAN-PURA HOUSING CO-OPERATIVE SOCIETY ON TONK ROAD JAIPUR.
SCHEME NO. 2, 3, 4.
SCALE: 1" INCH = 60' FT.
SECRETARY
SUDERSHAN PURA HOUSING CO-OPERATIVE SOCIETY LTD.
VICE PRESIDENT
SUDERSHAN PURA HOUSING CO-OPERATIVE SOCIETY LTD.
PARK 95'0"x140'0"
PARK 175'6"x126'0"
POWER EQUIPMENT CO.
ROAD 40'0" WIDE
ROAD 30'0"
EXISTING COMPOUND WALL OF SOCIETY.
HOUSING CO-OPERATIVE SOCIETY LTD.
BHARAT


FINAL DEMARCATION PLAN AS APPROVED BY THE SUB-DIVISION COMMITTEE MEETING HELD ON 4-1-1982 WITH THE CORRECTIONS SHOWN IN RED AND MENTIONED BELOW:-
(1) PLOT NO. C-54 & C-55 ON THE WEST OF SCHOOL HAVE BEEN OMITTED BY WHICH THE AREA OF SCHOOL IS INCREASED TO 3628.76 Q YDS. 2 PLOTS OF 90'X55'=550 SQ YDS. AREA HAVE BEEN PROVIDED IN THE PARK AS SHOWN IN RED.
(2) THE SHOPS PROVIDED ON THE EASTERN SIDE OF THE PARK (ALONG THE EXISTING BLDG OF POWER EQUIPMENTS) HAVE BEEN REMOVED AND THE AREA IS ADDED TO THE PLOT NOS. C-56, C-57, E-58 & C-59 LEAVING A LANE OF 18FT. WIDTH IN BETWEEN THESE PLOTS & EXISTING BLDG.
NOTE:
SCHEDULE OF PLOTS
SNO SIZE AREA TOTAL
PARK
SCHOOL
TOTAL PLOTS 170
LAND USE ANALYSIS
1. RESIDENTIAL PLOTS 65.4%
2. ROAD 28.0%
3. PARK 3.2%
4. P. SCHOOL 2.7%
0.7%
100%
CONSTRUCTED HOUSE SHOWN
THEME BOUNDARY SHOWN
REVISED LAY OUT PLAN OF SUDH SHAN PURA HOUSING CO-OPERATIVE SOCIETY ON TONK ROAD JAIPUR
SCALE : 40 FT = 1 INCH


SCHEDULE OF AREAS
SCHEDULE OF PLOTS
EXISTING MAIN BUILDING
SCHOOL
EXISTING COMPOUND WALL OF SOCIETY
SCHEME BOUNDRY SHOWN
SCALE: 1 INCH = 8 FEET
SECRETARY
SUDARSHAN PURA HOUSING CO-OPERATIVE SOCIETY LTD.


PARK
SCHOOL
PLOT
90'x50'
500 Sq.Yds
PLOT
90'x50'
500 Sq.Yds
3628-76
NOTE
SCHEDULE OF PLOTS
LAND USE ANALYSIS
1. RESIDENTIAL PLOTS
2. ROAD
3. PARK
4. P. SCHOOL
REVISED LAY OUT PLAN OF SUDER
SHAN PURA HOUSING CO-OPERATIVE
SOCIETY ON TONK ROAD JAIPUR

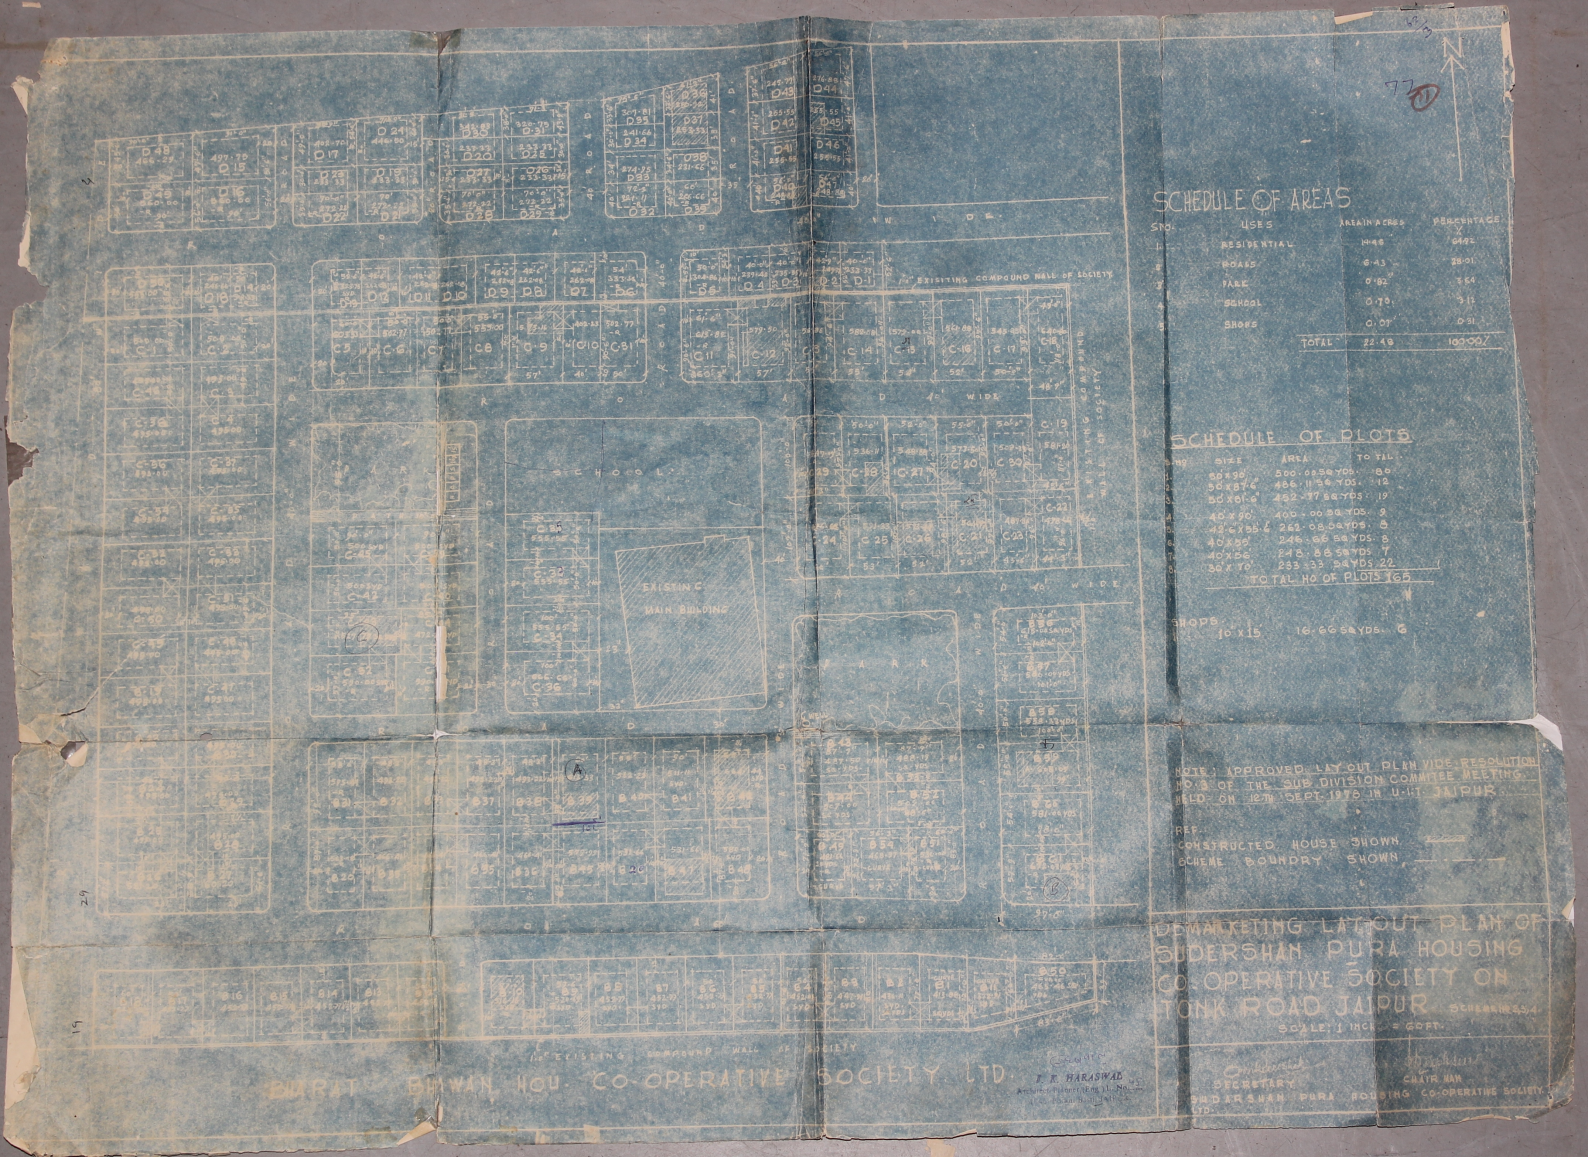

SCHEDULE OF PLOTS
S.NO SIZE AREA TOTAL
LAND USE ANALYSIS
1. RESIDENTIAL PLOTS
2. ROAD
3. PARK
4. P. SCHOOL
REF
CONSTRUCTED HOUSE SHOWN
SCHEME BOUNDARY
REVISED LAY OUT PLAN OF SUDER-SHAN PURA HOUSING CO-OPERATIVE SOCIETY ON TONK ROAD JAIPUR
SCALE 60FT = 1INCH
ROAD 30FT WIDE
ROAD 40FT WIDE
SCHOOL 3628.76
EXISTING BUILDING
PARK 1503.9
OWELL
PARK 817.73
OWELL
RASTA 10FT
प्रकाशक


FINAL DEMARCATION PLAN AS APPROVED BY THE
SUB-DIVISION COMITTEE MEETING ON 11-12-
WITH THE CORRECTIONS SHOWN IN RED AND
ADDITIONS BLUE:-
PLOT NO. C-24, C-25 ON THE WEST OF SCHOOL HAVE
BEEN OMITTED BY WHICH THE AREA OF SCHOOL & INCREASED
TO 362.8-7-12-0 SQ. 2 PLOTS OF 24'X20' = 500 SQ. FT. AREA
HAVE BEEN PROVIDED IN THE BACK AS SHOWN IN RED.
THE SHOPS PROVIDED ON THE EASTERN SIDE OF THE
PARK ALONG THE EXISTING BUS OF POLICE QUARTERS
HAVE BEEN OMITTED & THE AREA IS ADDED TO THE
PLOT NOS. C-1, C-2, C-3 & C-4 BY LEAVING A GAP OF
10'-0" WIDTH BETWEEN THESE PLOTS & THE EXISTING
BUILDINGS
SCHEDULE OF PLOTS
SIZE
AREA
TOTAL
TOTAL PLOTS
LAND USE ANALYSIS
1. RESIDENTIAL PLOTS
2. ROAD
3. PARK
4. P. SCHOOL
5. SHOPS
REF.
CONSTRUCTED HOUSE SHOWN
SCHEME BOUNDARY SHOWN
REVISED LAY OUT PLAN OF SUDER-
SHAN PURA HOUSING CO-OPERATIVE
SOCIETY ON JONK ROAD JAIPUR
SCALE 40 FT = 1 INCH
REW2
REW1
PARK
SCHOOL
EXISTING
BUILDING
SHOPS ARE NOT ALLOWED
ROAD 40 FT WIDE
ROAD 30 FT WIDE


FINAL DEMARCATION LAY OUT PLAN AS
APPROVED BY THE SUB DIVISION COMITEE
MEETING HELD ON 11-1-1982
SCHEDULE OF PLOTS
AREA
TOTAL
LAND USE ANALYSIS
1. RESIDENTIAL PLOTS
2. ROAD
3. PARK
4. P. SCHOOL
REF.
CONSTRUCTED
SCHEME
BOUNDARY SHOWN
REVISED LAY OUT PLAN OF
SHAN PURA HOUSING CO-OPERATIVE
SOCIETY ON TONK ROAD JAIPUR
SCALE - 60FT = 1 INCH
J. K. HARASWAL
ROAD 35 FT. WIDE
ROAD 40 FT. WIDE
PARK
SCHOOL
BUILDING




N
SCHEDULE OF AREAS
SCHEDULE OF PLOTS
EXISTING MAIN BUILDING
EXISTING COMPOUND WALL OF SOCIETY
BHARAT BHAWAN HOU. CO-OPERATIVE SOCIETY LTD.
DE-MARKETING LAY-OUT PLAN OF SUDERSHAN PURA HOUSING CO-OPERATIVE SOCIETY ON TONK ROAD JAIPUR
SCALE: 1 INCH = 60FT.
SECRETARY
CHAIR MAN
SUDARSHAN PURA HOUSING CO-OPERATIVE SOCIETY LTD.


N
SCHEDULE OF AREAS
SR NO. USES AREA IN ACRES PERCENTAGE
1. RESIDENTIAL 14.46 64.22
2. ROADS 6.43 28.01
3. PARK 0.82 3.64
4. SCHOOL 0.79 3.51
5. SHOPS 0.07 0.31
TOTAL 22.49 100.00
SCHEDULE OF PLOTS
SIZE AREA TOTAL
50'X90' 500.00 SQ.YDS. 80
56'X87'6" 486.11 SQ.YDS. 12
50'X101'6" 452.77 SQ.YDS. 19
40'X90' 400.00 SQ.YDS. 9
42'-6"X55'-6" 262.08 SQ.YDS. 8
40'X56' 248.88 SQ.YDS. 8
40'X56' 248.88 SQ.YDS. 7
30'X70' 233.33 SQ.YDS. 22
TOTAL NO OF PLOTS 165
SHOPS
10'X15' 16.66 SQ.YDS. 6
NOTE: APPROVED LAY OUT PLAN VIDE RESOLUTION NO. 8 OF THE SUB DIVISION COMMITEE MEETING HELD ON 12TH SEPT. 1978 IN U.I.T. JAIPUR.
REF.
CONSTRUCTED HOUSE SHOWN
SCHEME BOUNDRY SHOWN
DEMARKETING LAY OUT PLAN OF SUDERSHAN PURA HOUSING CO. OPERATIVE SOCIETY ON TONK ROAD JAIPUR SCHEME NO. 5/1
SCALE: 1 INCH = 60 FEET.
SECRETARY
CHAIR MAN
SUDARSHAN PURA HOUSING CO-OPERATIVE SOCIETY LTD.
BHARAT BHAWAN HOU. CO-OPERATIVE SOCIETY LTD
EXISTING COMPOUND WALL OF SOCIETY
EXISTING MAIN BUILDING
SCHOOL
PARK
D.R. HARASWAL
Architect-Consultant Regd. No.
Jaipur Development Authority


LADI JI KA BAGH
ROAD 20' WIDE
ROAD 15'
PARK
ROAD 40' WIDE & 663 LONG
SHOPS
CONSTRUCTED HOUSE
PETROL PUMP
ROAD 25'
ROAD 30 FEET WIDE
CENTRE
GATE
P.W.D LAND
PRIVATE LAND
TONK
PROPOSED ROAD
KUTCHA PATH
570 SQ YDS EACH
LAY OUT PLAN OF TONK - ROAD CO
SUDERSHANPURA CO-OPERATIVE HOUSING SOCI
(SCALE 1 INCH = 60 FEET)


SCHEDULE OF PLOTS
SNO. SIZE AREA TOTAL
1 50X90' 500.00 SQ.YDS. 80
2 50X87'6" 486.11 SQ.YDS. 12
3 50 X81'6" 452.77 SQ.YDS. 19
4 40 X 90' 400.00 SQ.YDS. 9
5 42'6"X55'6" 262.08 SQ.YDS. 8
6 40'X55' 246.66 SQ.YDS. 10
7 40'X56' 248.89 SQ.YDS. 8
8 50'X70' 388.32 SQ.YDS. 22
TOTAL NO OF PLOTS 168
SHOPS
1 100'X15'0" 1666 SQ.YDS. 6
NOTE: APPROVED LAYOUT PLAN VIDE RESOLUTION NO.3 OF THE SUB DIVISION COMMITEE MEETING HELD ON 12th SEPT. 1978 IN U.I.T. JAIPUR.
REF:
. CONSTRUCTED HOUSE SHOWN
. SCHEME BOUNDRY SHOWN
DEMARKETING LAY OUT PLAN OF SUDARSHAN PURA HOUSING CO OPERATIVE SOCIETY ON TONK ROAD JAIPUR SCHEME NO 2 R.H.
SCALE 3 INCHS = 60 FT
SECRETARY
SUDARSHAN PURA HOUSING CO-OPERATIVE SOCIETY LTD.
CHAIRMAN
SUDARSHAN PURA HOUSING CO-OPERATIVE SOCIETY LTD.
EXISTING COMPOUND WALL OF SOCIETY
EXISTING COMPOUND WALL OF SOCIETY
EXISTING COMPOUND WALL OF SOCIETY
BHARAT BHAWAN HOU. CO-OPERATIVE SOCIETY LTD.
ROAD
SCHOOL
PARK

