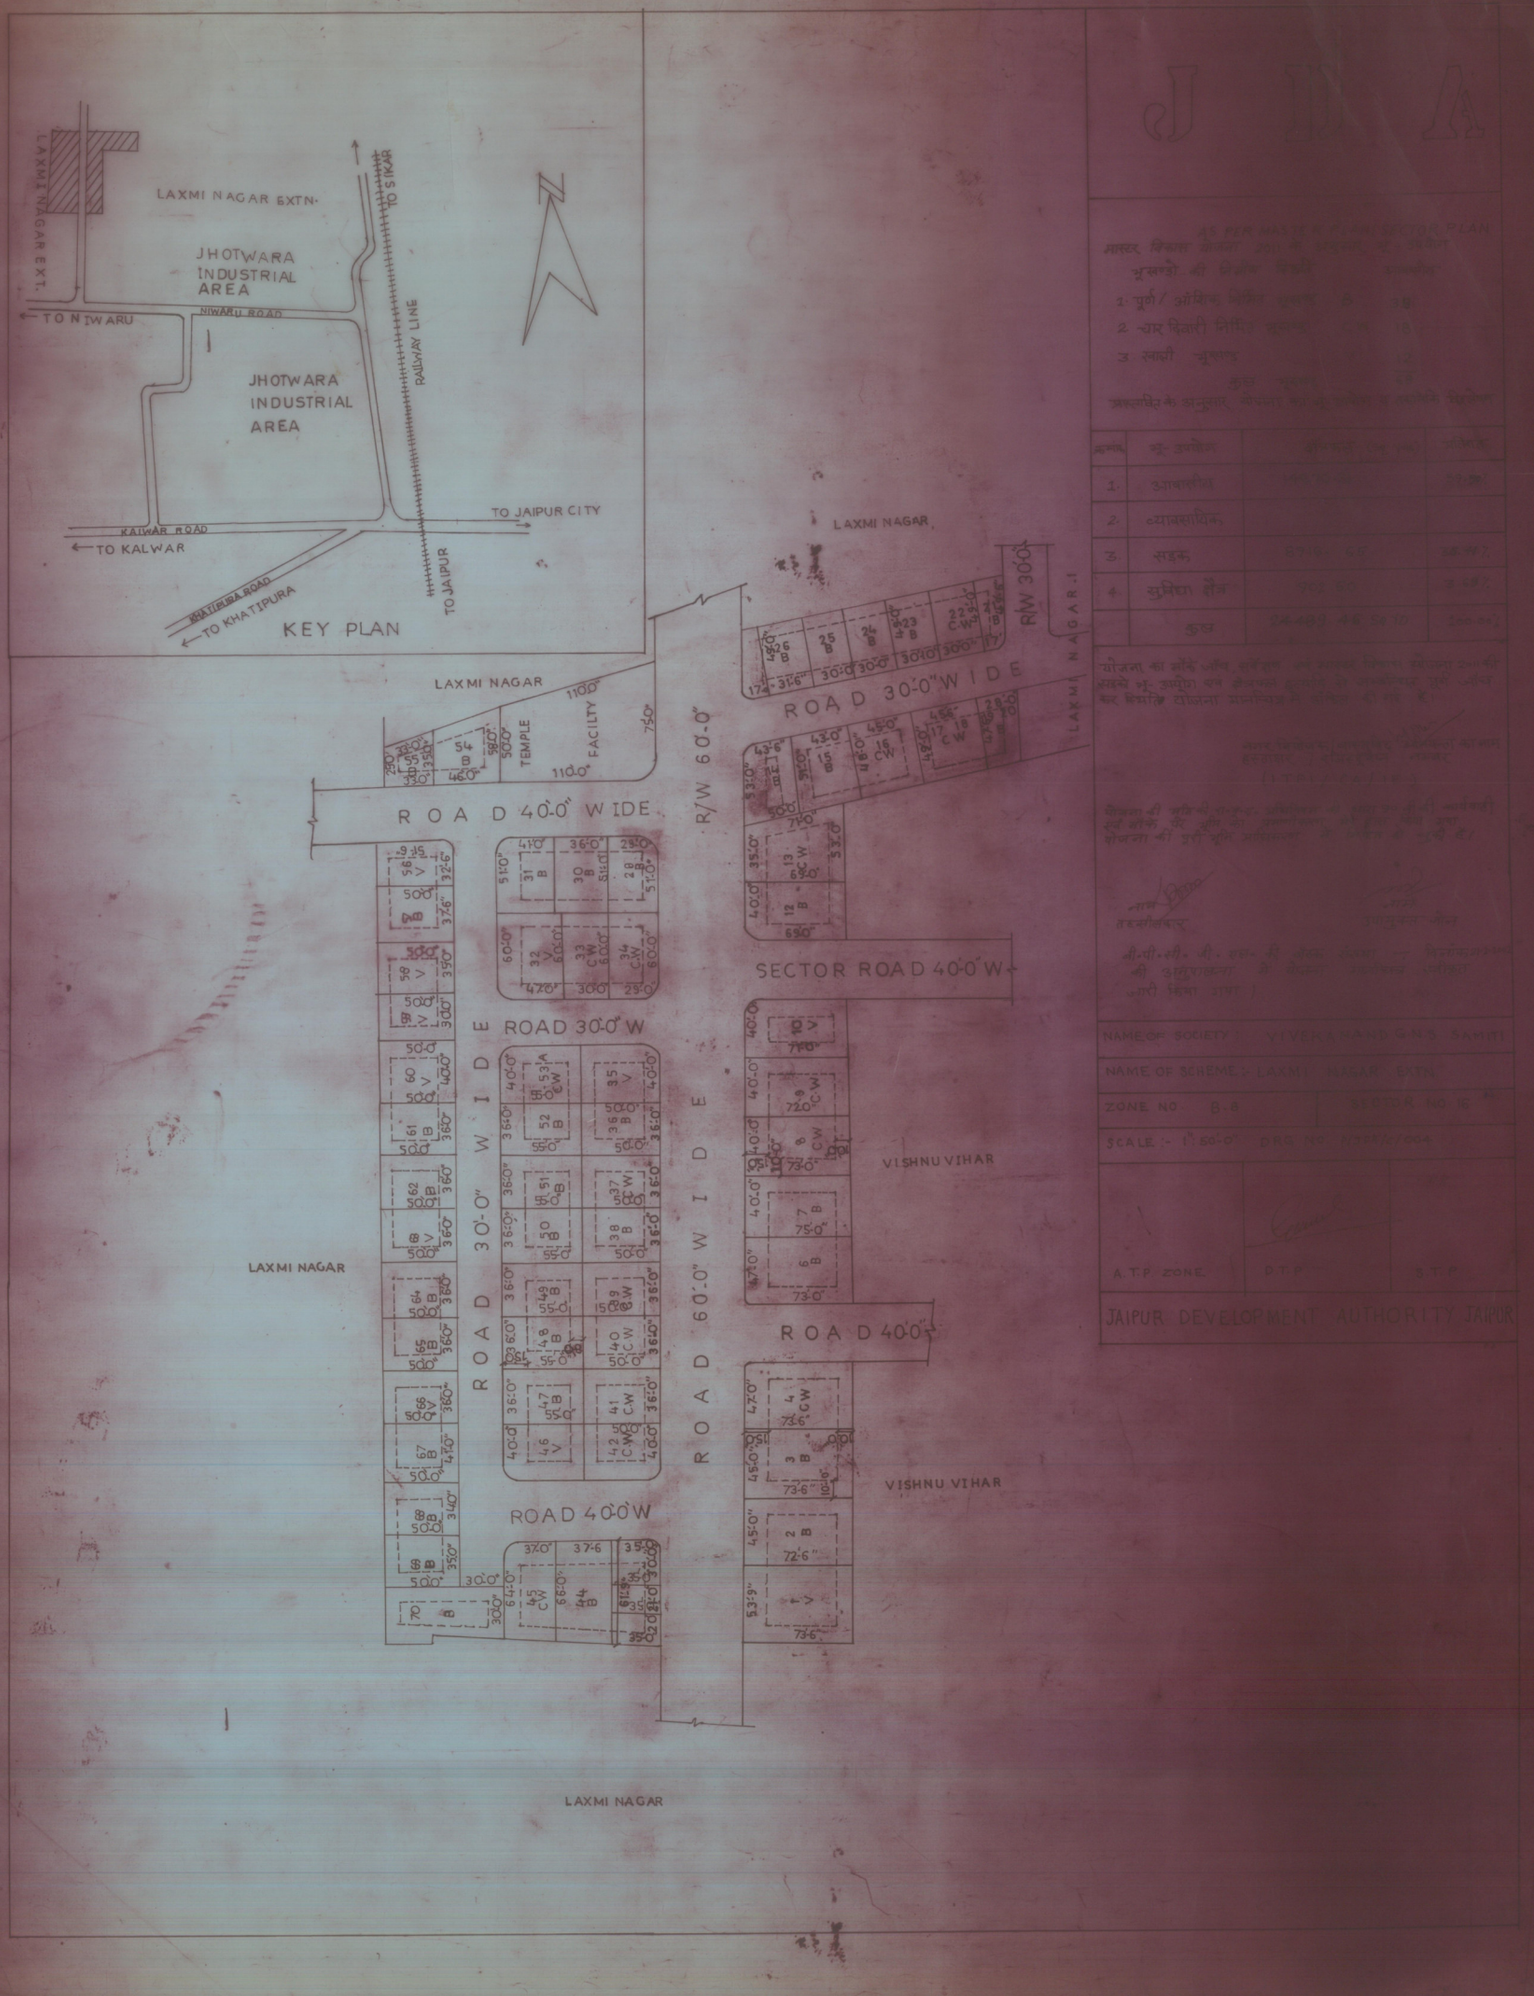

NAME OF SOCIETY :- VIVEKANAND G.N.S. SAMITI

NAME OF SCHEME :- LAXMI NAGAR EXTN.

ZONE NO. B-8 SECTOR NO. IE

SCALE :- 1"=50'-0" DRG. NO. ADP/1604

A.T.P. ZONE D.T.P. S.T.P.

JAIPUR DEVELOPMENT AUTHORITY JAIPUR