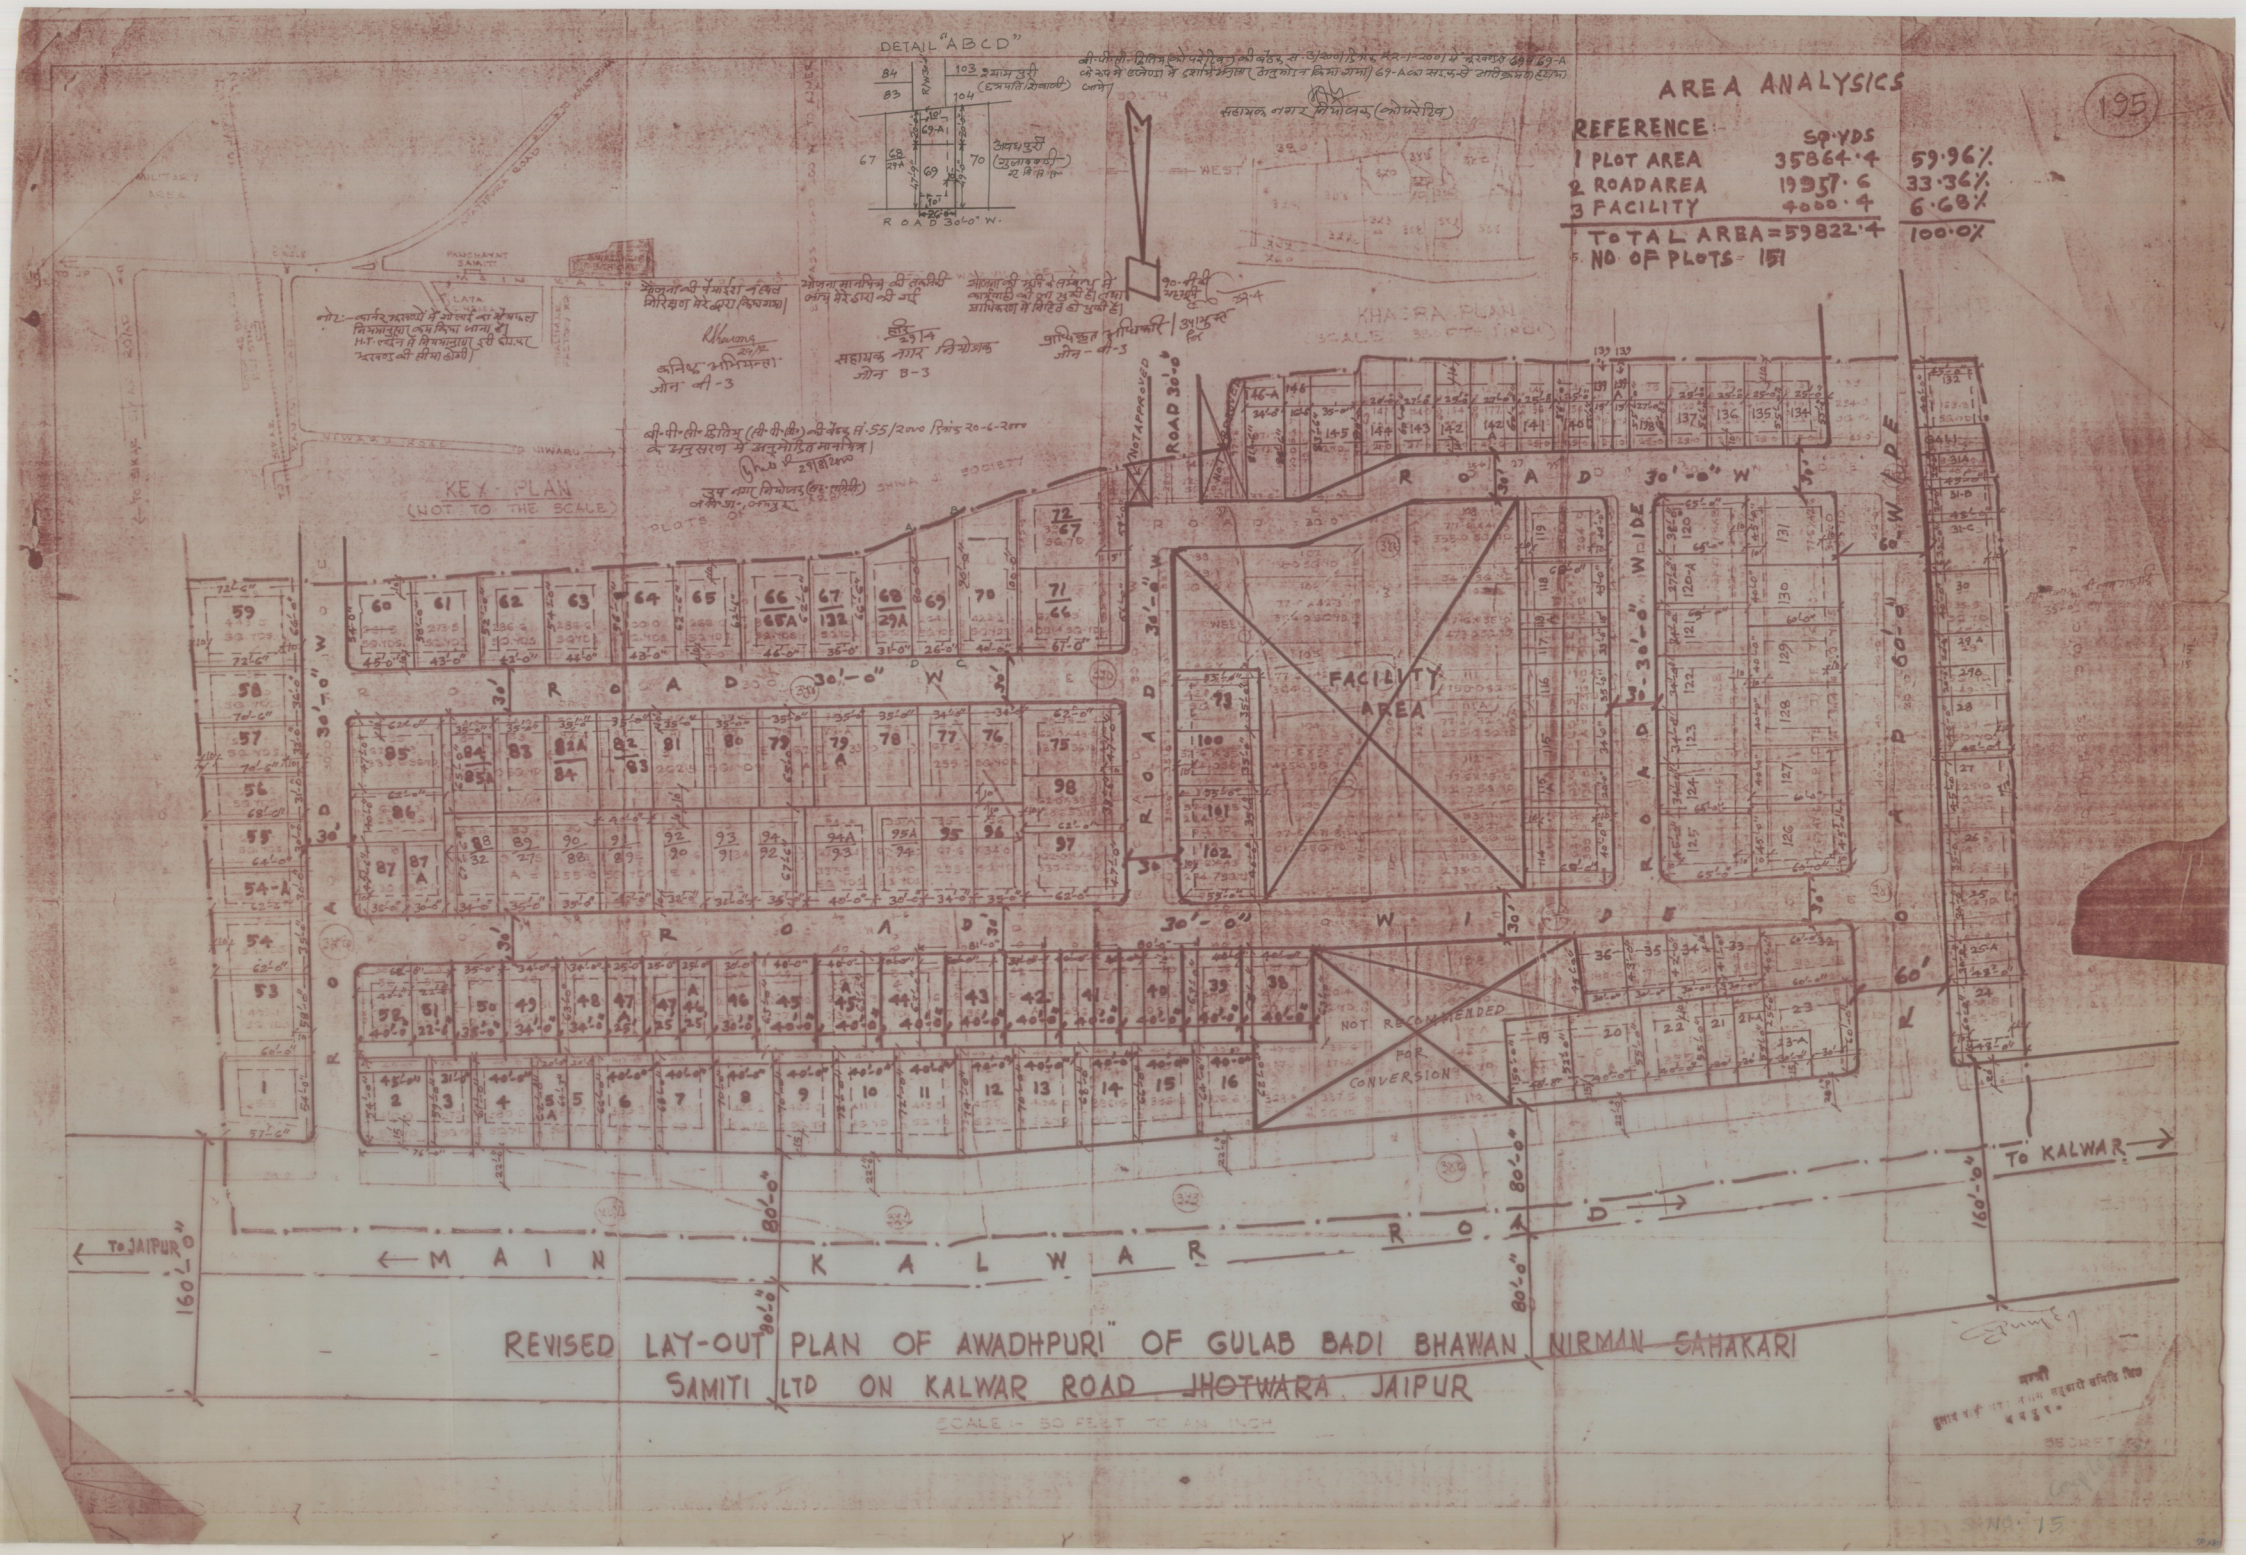
DETAIL "ABCD"
AREA ANALYSICS
REFERENCE
SQ.YDS
1 PLOT AREA 35864.4 59.96%
2 ROAD AREA 19957.6 33.36%
3 FACILITY 4000.4 6.68%
TOTAL AREA = 59822.4 100.0%
NO. OF PLOTS = 151
195
KEY - PLAN
(NOT TO THE SCALE)
FACILITY AREA
NOT RECOMMENDED FOR CONVERSION
ROAD 30'-0" WIDE
ROAD 60'-0" WIDE
MAIN KALWAR ROAD
To JAIPUR
To KALWAR
REVISED LAY-OUT PLAN OF AWADHPURI" OF GULAB BADI BHAWAN NIRMAN SAHAKARI SAMITI LTD ON KALWAR ROAD JHOTWARA, JAIPUR
SCALE :- 50 FEET TO AN INCH