18 (40) (चार्ट) SCHEME NO 1 22 R/LP/HC/89/17/1

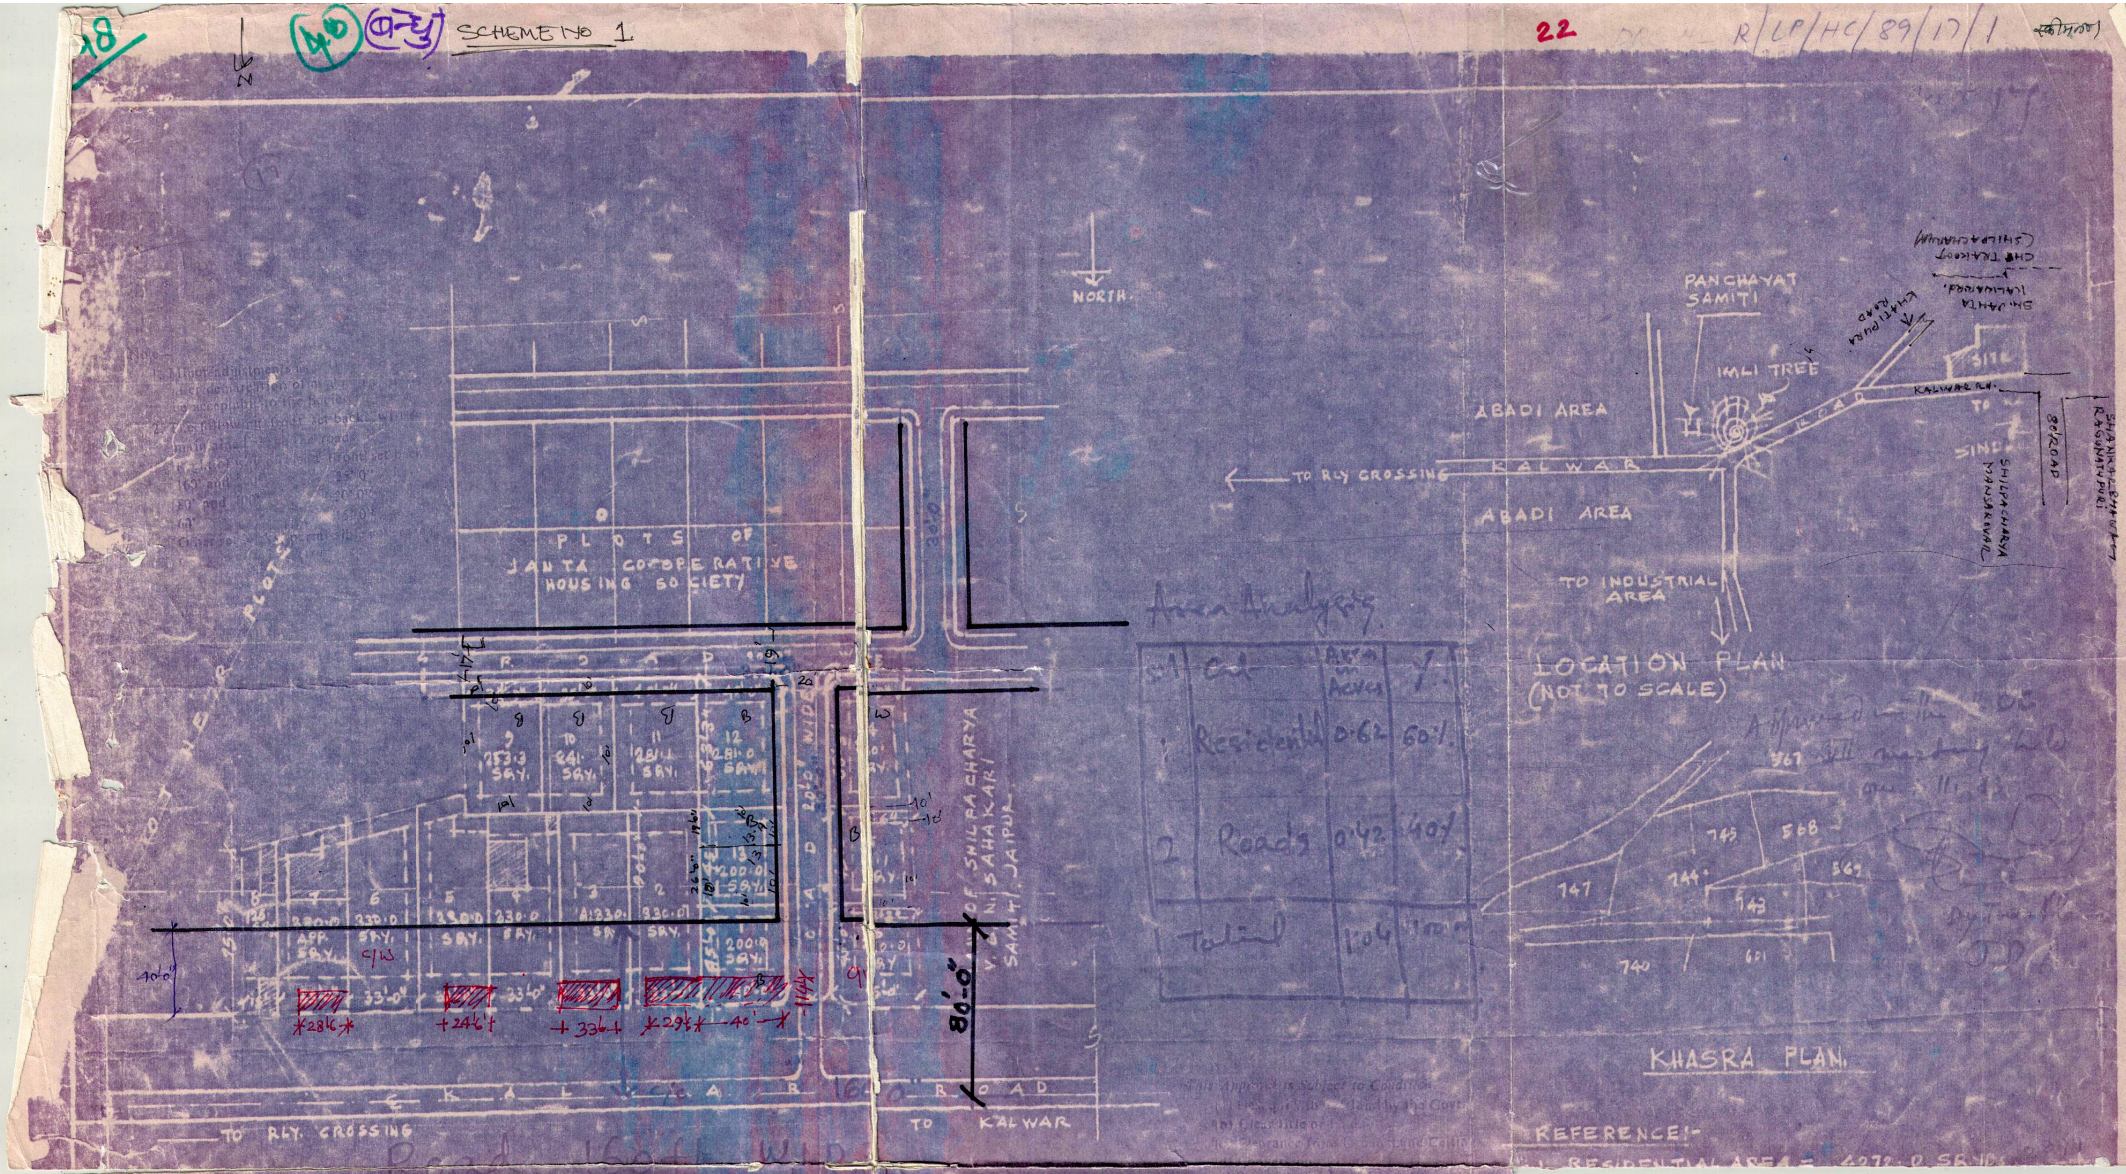

EXISTING LAY-OUT PLAN OF COLONY IN THE LAND OF BANDHU GRAH NIRMAN SAHAKARI SAMITI LTD, JAIPUR. ON KH. No. 7 ON KALWAR ROAD, (VILLAGE JHOTWARA) JAIPUR.

SCALE:- 5" = ONE INCH.