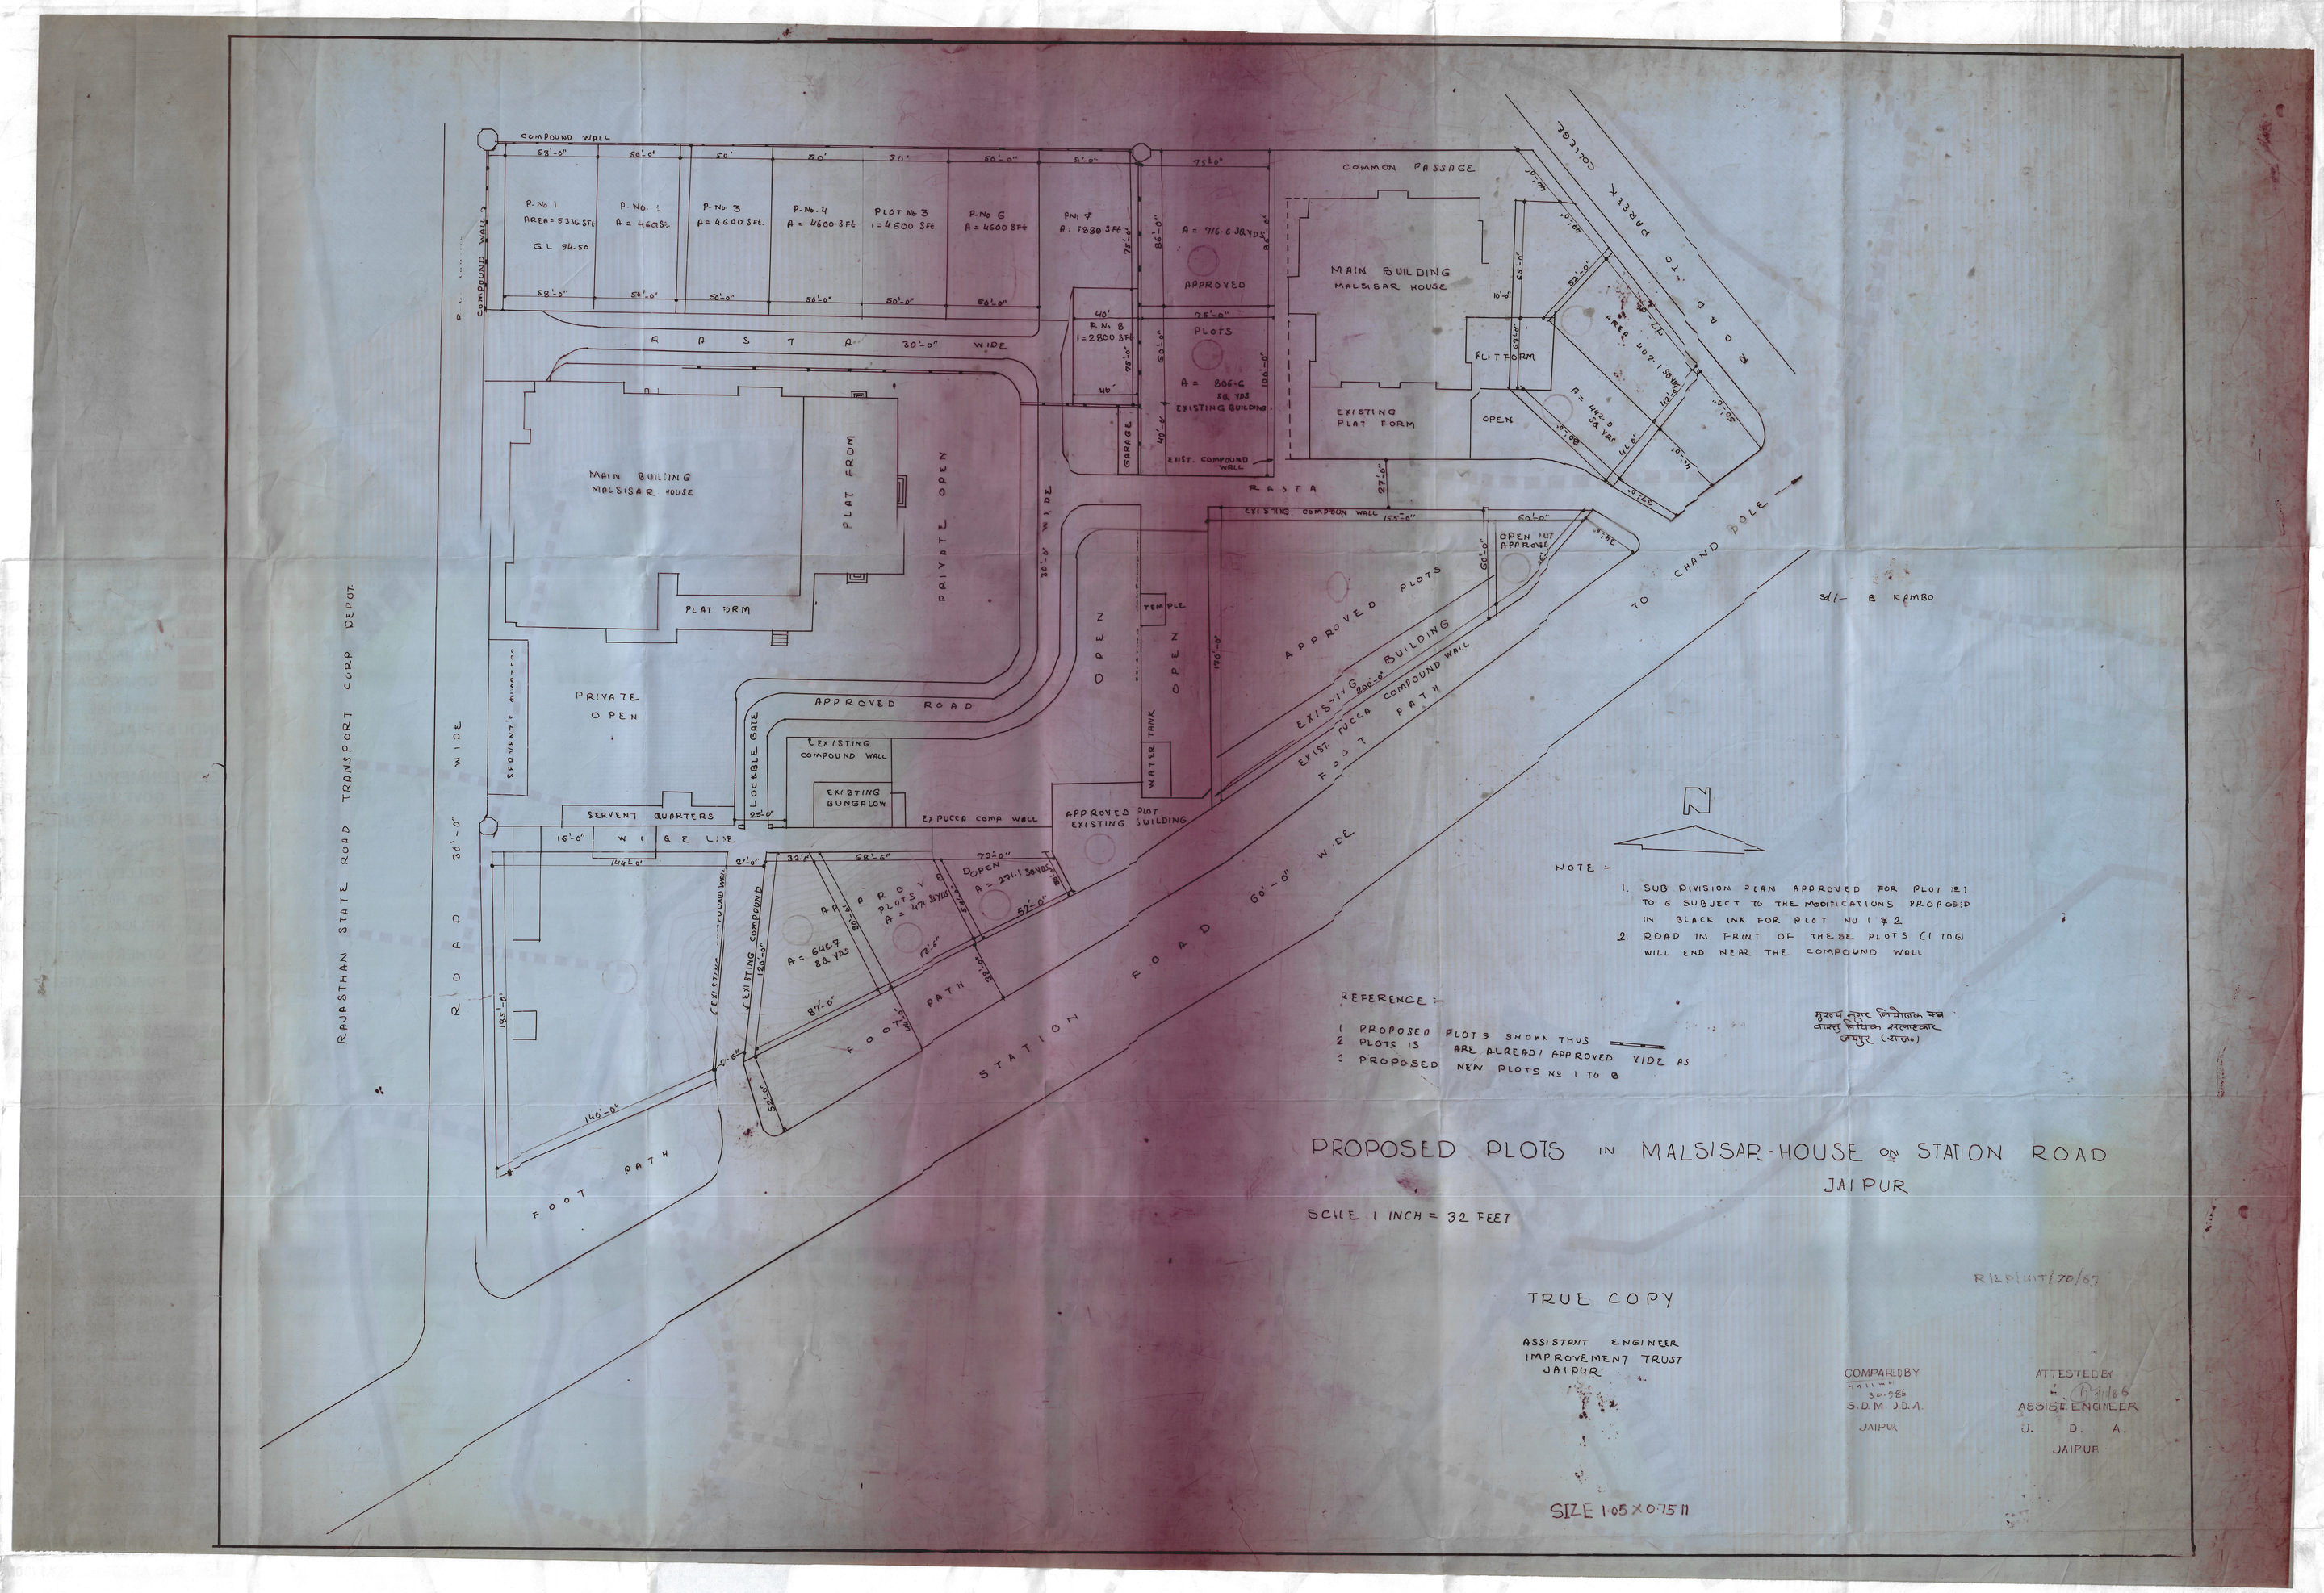

NOTE –

1. SUB DIVISION PLAN APPROVED FOR PLOT NO 1 TO 6 SUBJECT TO THE MODIFICATIONS PROPOSED IN BLACK INK FOR PLOT NO 1 & 2.
2. ROAD IN FRONT OF THESE PLOTS (1 TO 6) WILL END NEAR THE COMPOUND WALL

REFERENCE –

1. PROPOSED PLOTS SHOWN THUS
2. PLOTS IS ARE ALREADY APPROVED VIDE AS
3. PROPOSED NEW PLOTS NO 1 TO 8

मुख्य नगर नियोजन अधिकारी
जयपुर (राज.)

PROPOSED PLOTS IN MALSISAR-HOUSE ON STATION ROAD JAIPUR

SCALE 1 INCH = 32 FEET

RLP/UIT/70/67

TRUE COPY

ASSISTANT ENGINEER
IMPROVEMENT TRUST
JAIPUR

COMPARED BY
30.9.65
S.D.M. J.D.A.
JAIPUR

ATTESTED BY
ASSIST. ENGINEER
U. D. A.
JAIPUR

SIZE 1·05 × 0·75 M