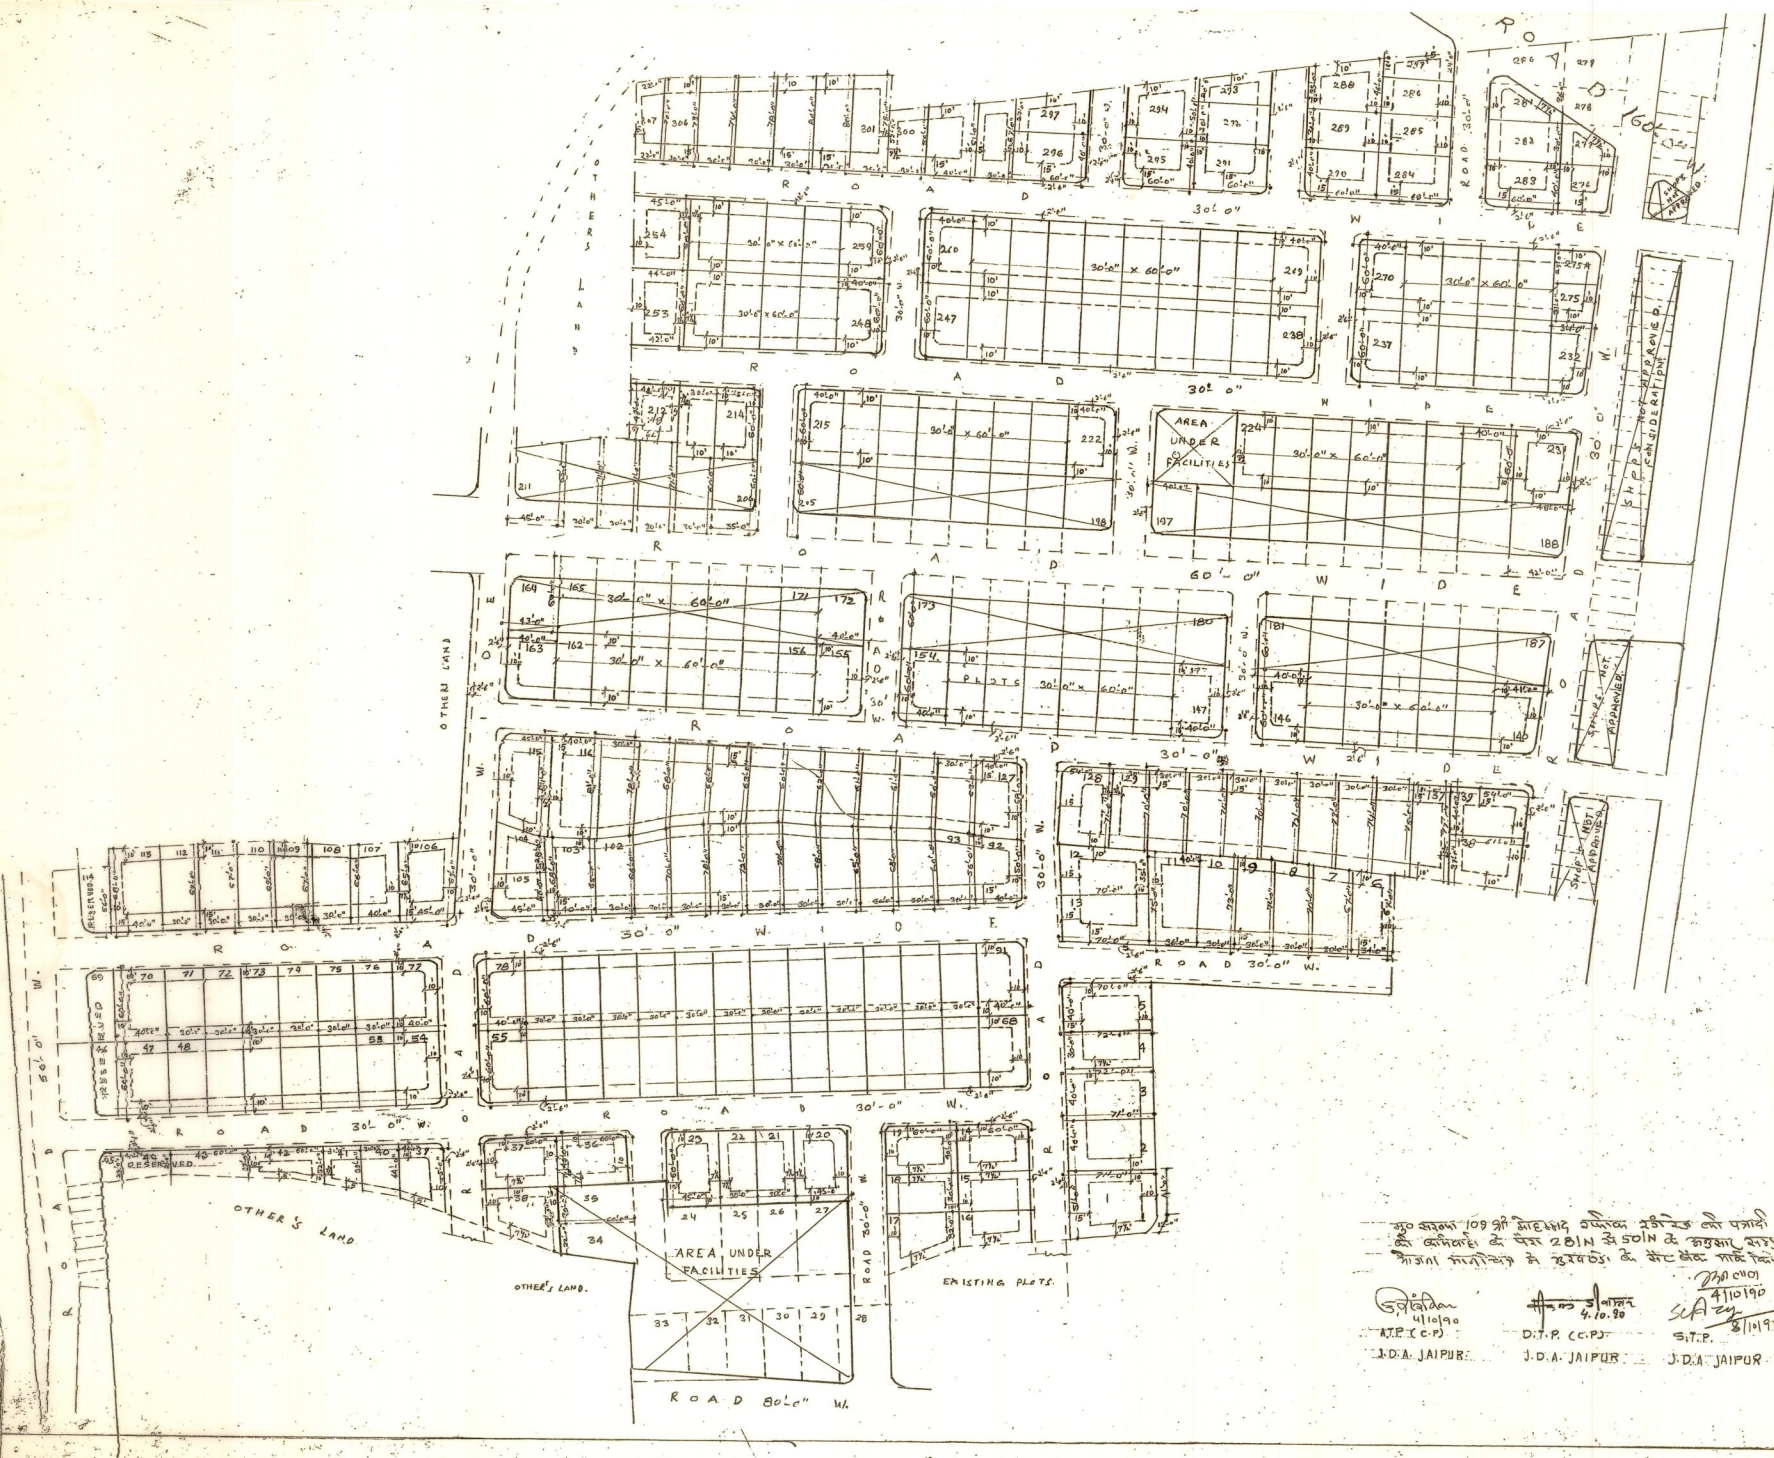
J D A
AREA
AREA UNDER PLOTS 53261 11.00 60.00
AREA UNDER ROADS 30630 6.33 34.50
AREA UNDER FACILITIES 3759 0.78 4.23
AREA UNDER SHOPS 1125 0.23 1.27
(NOT APPROVED UNDER CONSIDERATION)
TOTAL SCHEME AREA 88775.80 18.34 100.00%
NOTE—
(i) ONLY REGULAR PLOTS ARE APPROVED
(ii) THIS IS ONLY TRACING OF ORIGINAL APPROVED MAP
APPROVED IN THE B.P.C. MEETING 17TH HELD ON 1-11-88
Sd/-
S.I.A. RIZVI
DEPUTY TOWN PLANNER
J.D.A. JAIPUR
N
TRACED BY R.S. SHARMA
SCALE 50 FT TO AN INCH.
COMP. BY
DRG No RLP/HC/86/44/P/5
SECTOR 18.
SCHEME MADINA NAGAR
SOCIETY KHUDA BADI SONARA CO.
LOCATION KALWAR ROAD JHOTWARA
ASSTT. TOWN PLANNER
J.D.A. JAIPUR
DEPUTY TOWN PLANNER
JAIPUR DEVELOPMENT AUTHORITY
JAIPUR
A.T.P. (C.P.)
J.D.A. JAIPUR
D.T.P. (C.P.)
J.D.A. JAIPUR
S.T.P.
J.D.A. JAIPUR
ROAD 30'-0" W.
ROAD 60'-0" WIDE
ROAD 80'-0" W.
AREA UNDER FACILITIES
EXISTING PLOTS
OTHER'S LAND
RESERVED
SHOPS NOT APPROVED