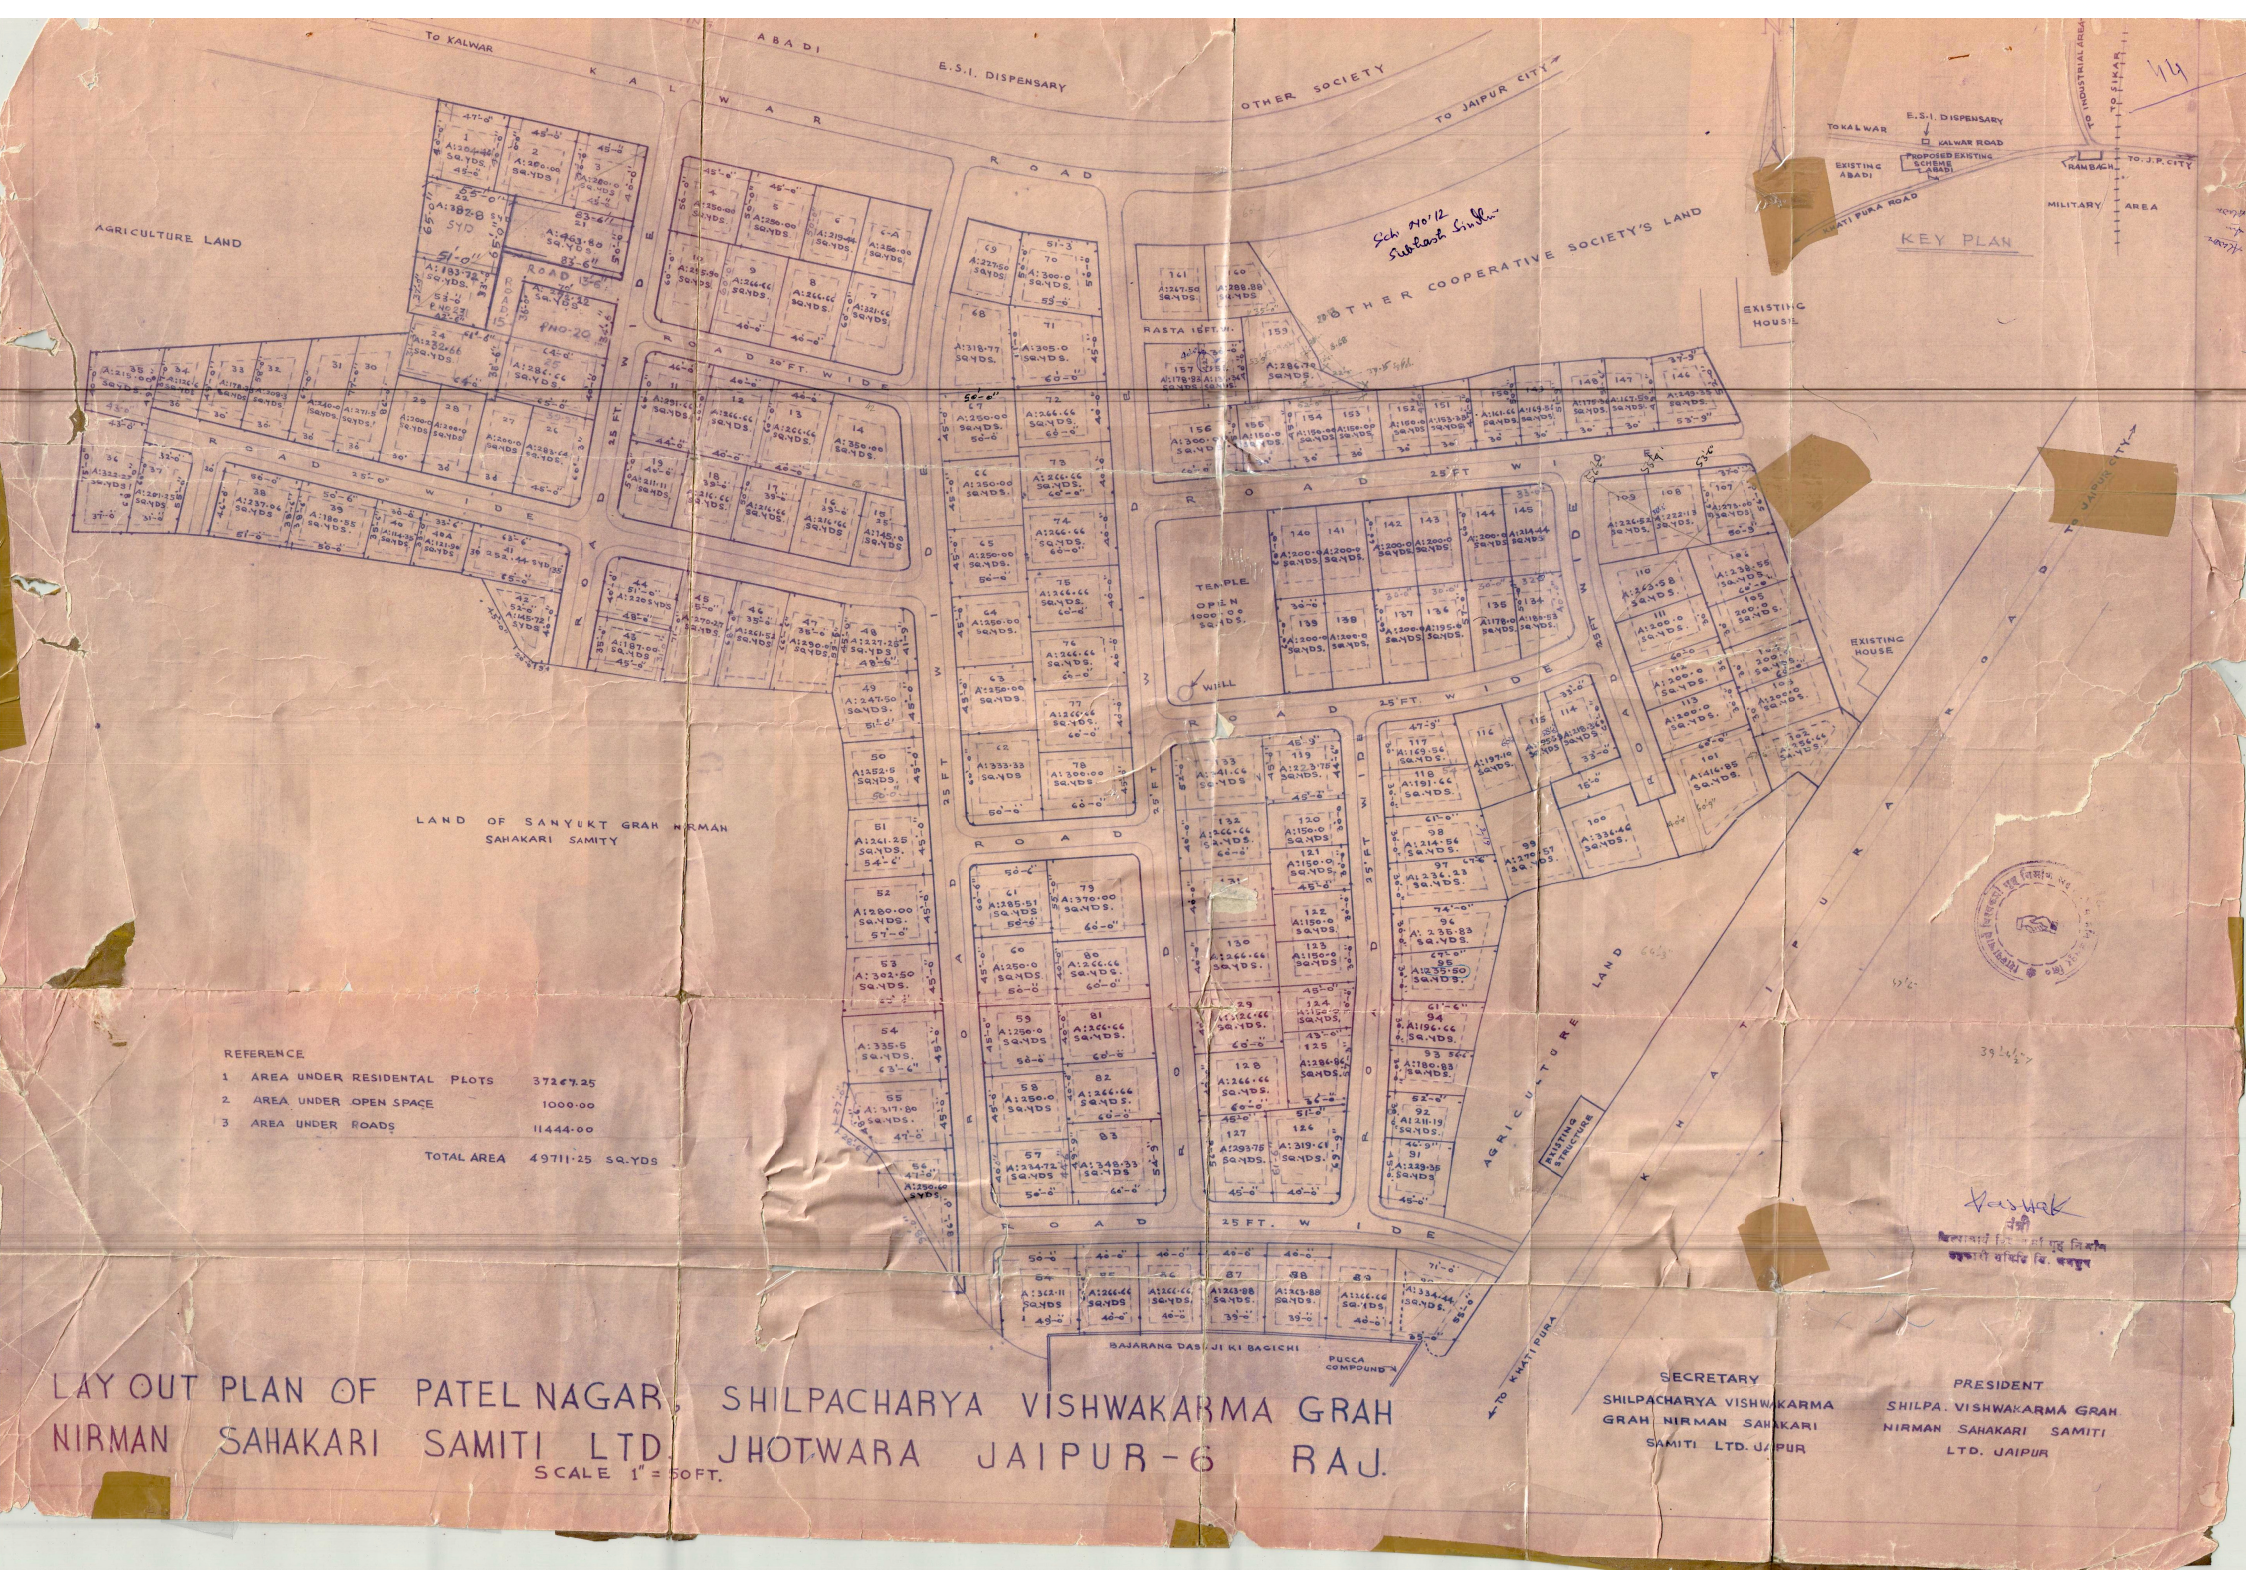

REFERENCE

1	AREA UNDER RESIDENTAL PLOTS	37267.25
2	AREA UNDER OPEN SPACE	1000.00
3	AREA UNDER ROADS	11444.00
	TOTAL AREA	49711.25 SQ.YDS

LAY OUT PLAN OF PATEL NAGAR, SHILPACHARYA VISHWAKARMA GRAH NIRMAN SAHAKARI SAMITI LTD. JHOTWARA JAIPUR-6 RAJ.

SCALE 1" = 50FT.

SECRETARY
SHILPACHARYA VISHWAKARMA GRAH NIRMAN SAHAKARI SAMITI LTD. JAIPUR

PRESIDENT
SHILPA. VISHWAKARMA GRAH NIRMAN SAHAKARI SAMITI LTD. JAIPUR