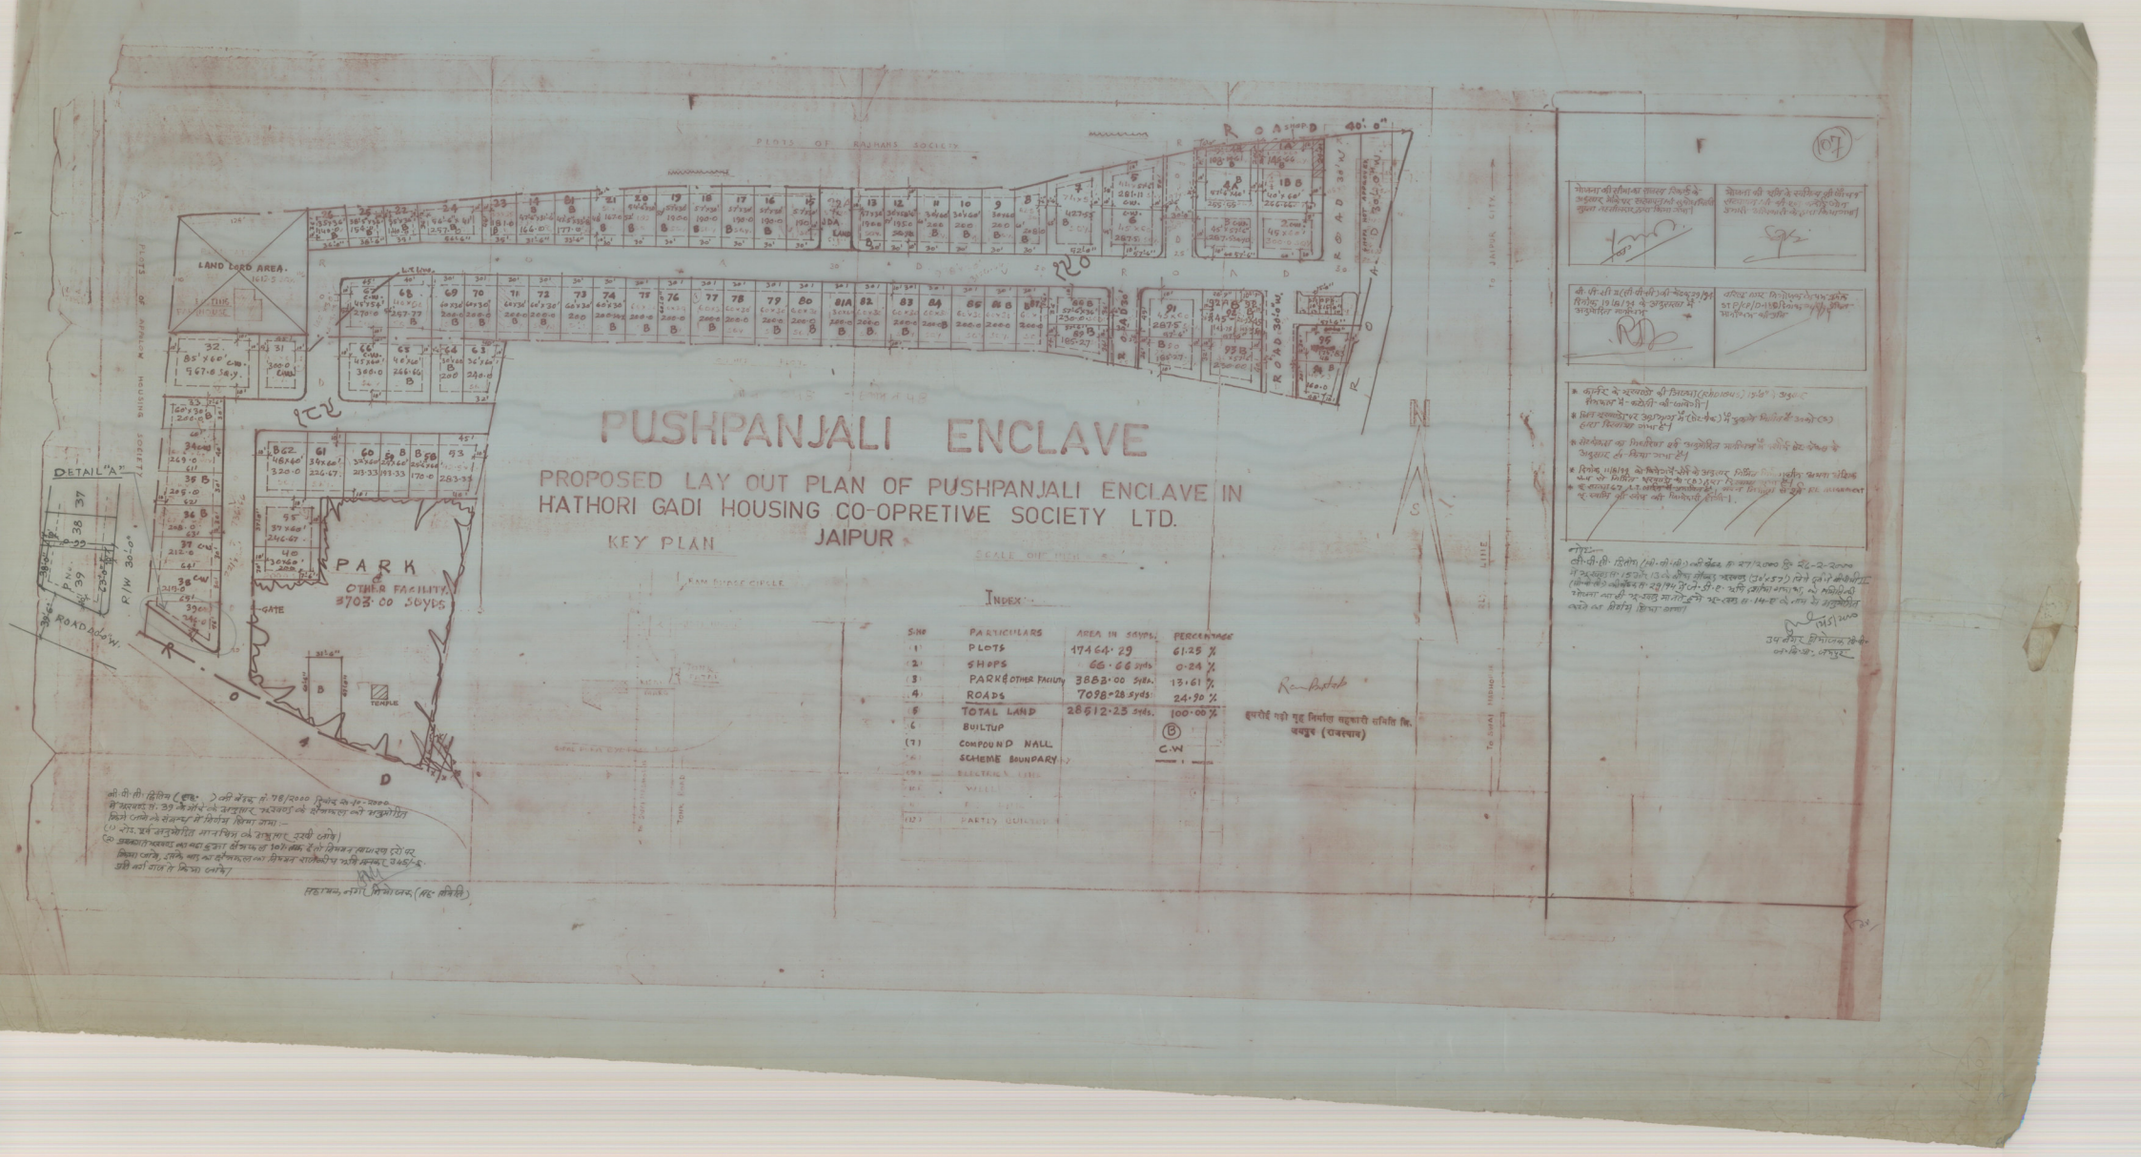
PUSHPANJALI ENCLAVE
PROPOSED LAY OUT PLAN OF PUSHPANJALI ENCLAVE IN
HATHORI GADI HOUSING CO-OPRETIVE SOCIETY LTD.
JAIPUR
KEY PLAN
INDEX
S.No PARTICULARS AREA IN SQYDS. PERCENTAGE
1 PLOTS 17464.29 61.25 %
2 SHOPS 66.66 Sqyds 0.24 %
3 PARK & OTHER FACILITY 3883.00 Sqyds. 13.61 %
4 ROADS 7098.28 Sqyds 24.90 %
5 TOTAL LAND 28512.23 Sqyds. 100.00 %
6 BUILTUP
(7) COMPOUND WALL
SCHEME BOUNDARY
PARK
OTHER FACILITY
3703.00 SQYDS
LAND LORD AREA
GATE
TEMPLE
ROAD 30'-0" R/W
ROAD 40'-0"
DETAIL "A"
PLOTS OF RAJHANS SOCIETY
TO JAIPUR CITY
Ram Bhatele
हथोरी गढ़ी गृह निर्माण सहकारी समिति लि.
जयपुर (राजस्थान)