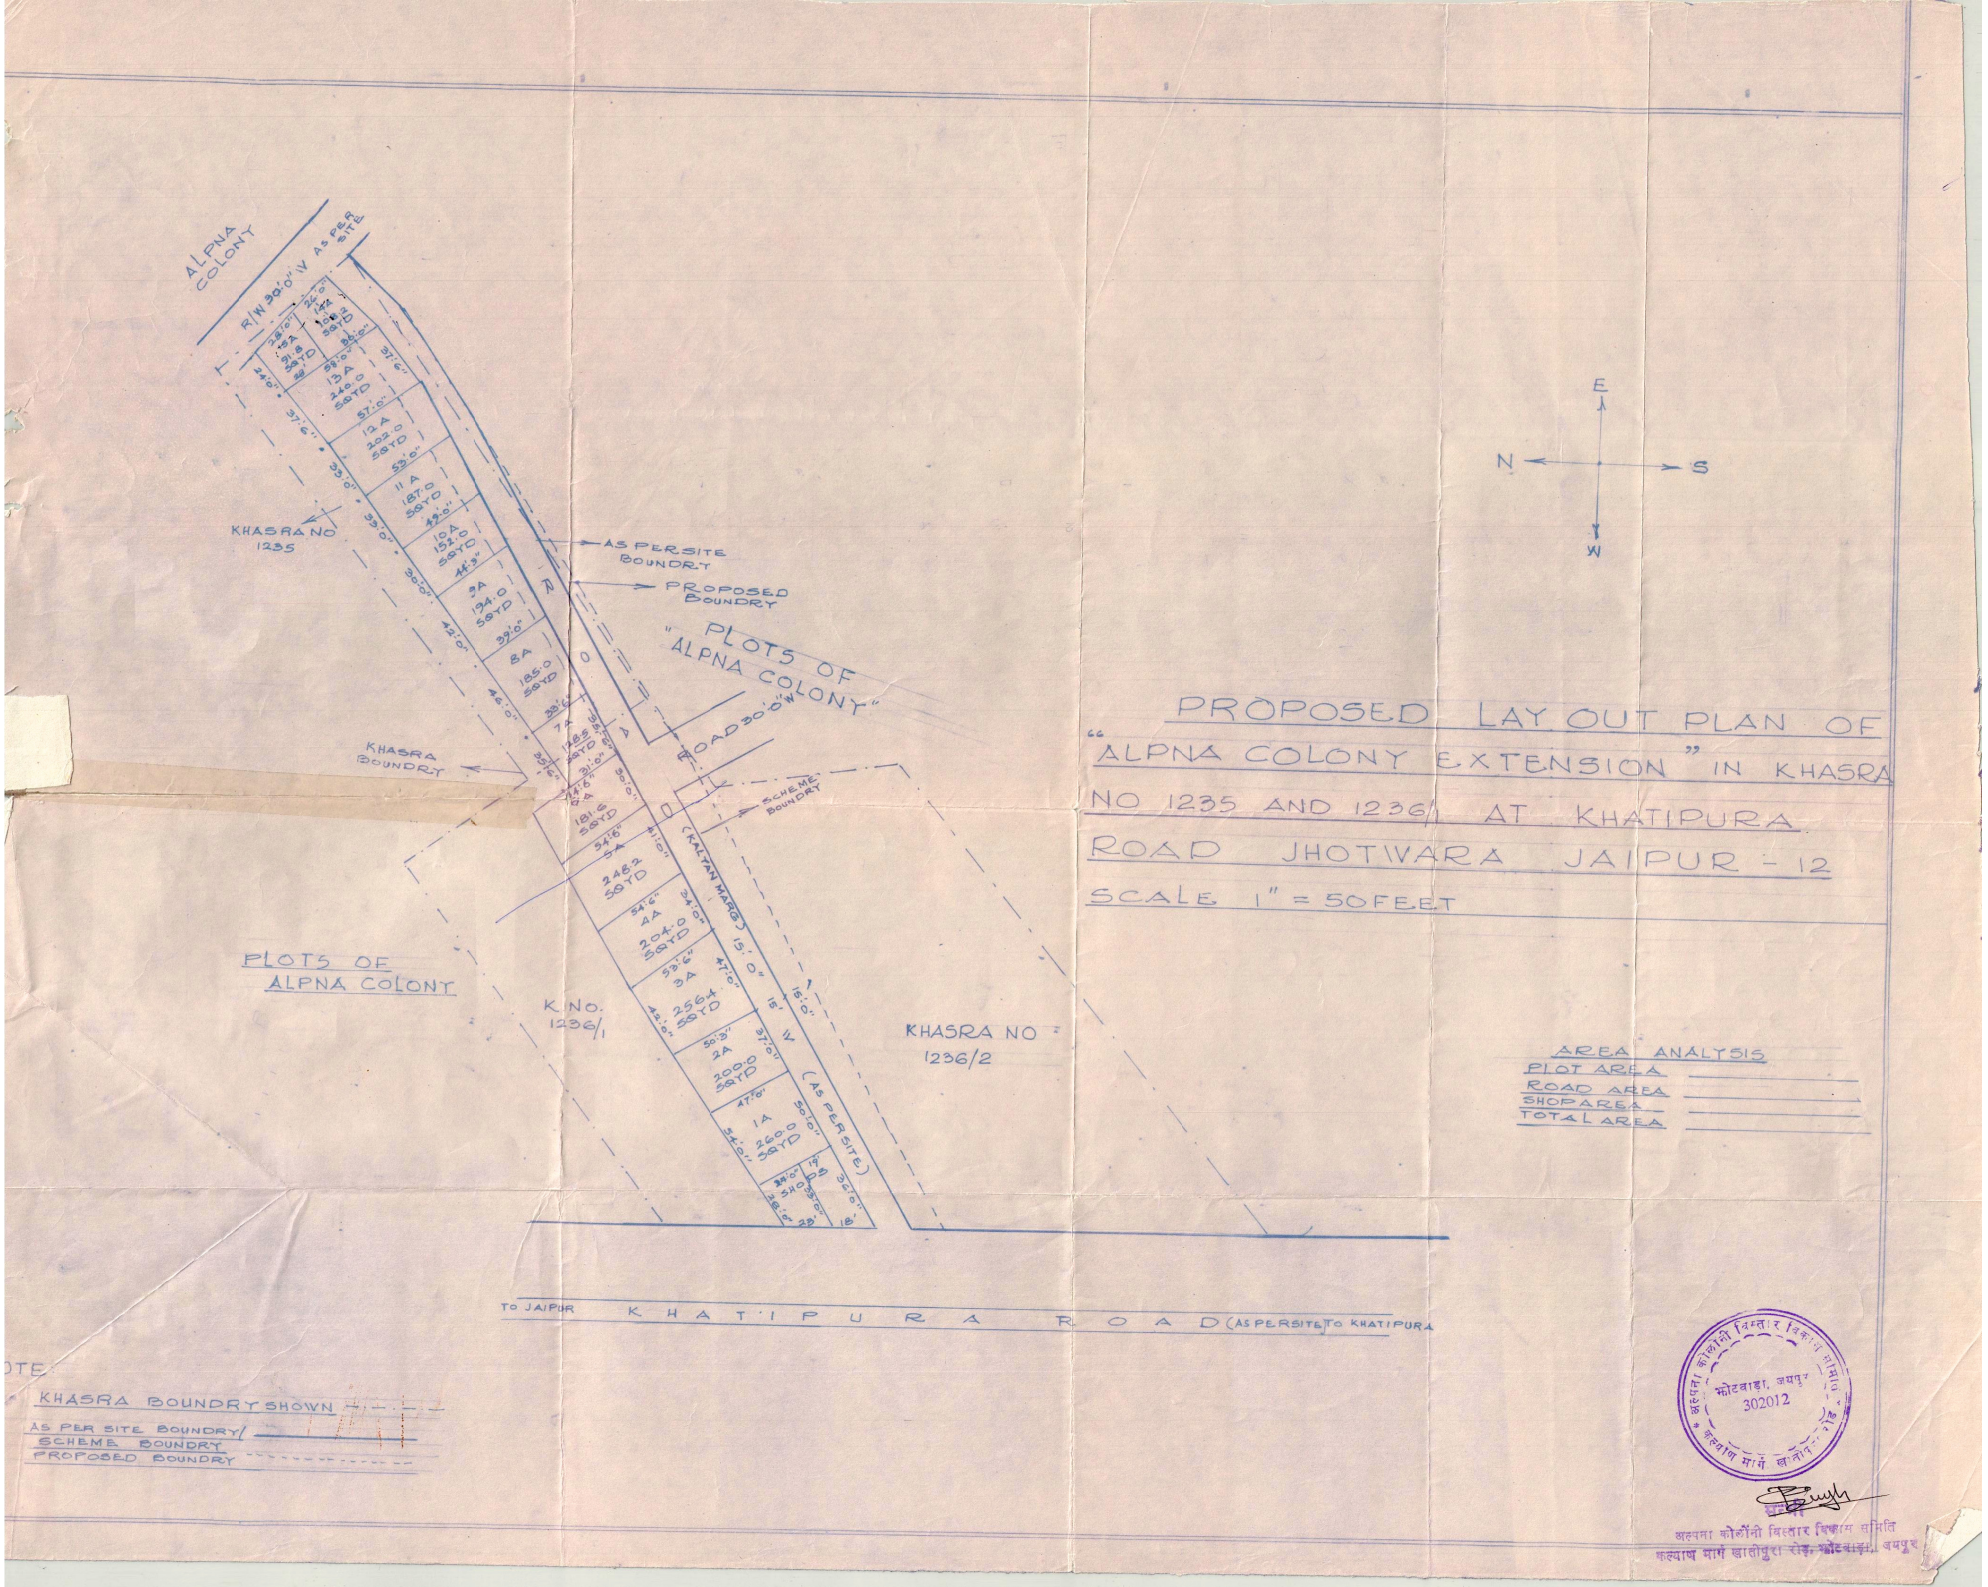
ALPNA COLONY
R/W 30'0" W AS PER SITE
KHASRA NO 1235
AS PER SITE BOUNDRY
PROPOSED BOUNDRY
PLOTS OF "ALPNA COLONY"
ROAD 30'0" W
KHASRA BOUNDRY
SCHEME BOUNDRY
(KALYAN MARG) 15'0"
(AS PER SITE)
PLOTS OF ALPNA COLONY
K.NO. 1236/1
KHASRA NO 1236/2
TO JAIPUR K H A T I P U R A R O A D (AS PER SITE) TO KHATIPURA
E
N
S
W
PROPOSED LAY OUT PLAN OF "ALPNA COLONY EXTENSION" IN KHASRA NO 1235 AND 1236/1 AT KHATIPURA ROAD JHOTWARA JAIPUR - 12
SCALE 1" = 50 FEET
AREA ANALYSIS
PLOT AREA
ROAD AREA
SHOP AREA
TOTAL AREA
KHASRA BOUNDRY SHOWN
AS PER SITE BOUNDRY/ SCHEME BOUNDRY
PROPOSED BOUNDRY
झोटवाड़ा, जयपुर 302012
अल्पना कॉलोनी विस्तार विकास समिति
कल्याण मार्ग खातीपुरा रोड, झोटवाड़ा, जयपुर